


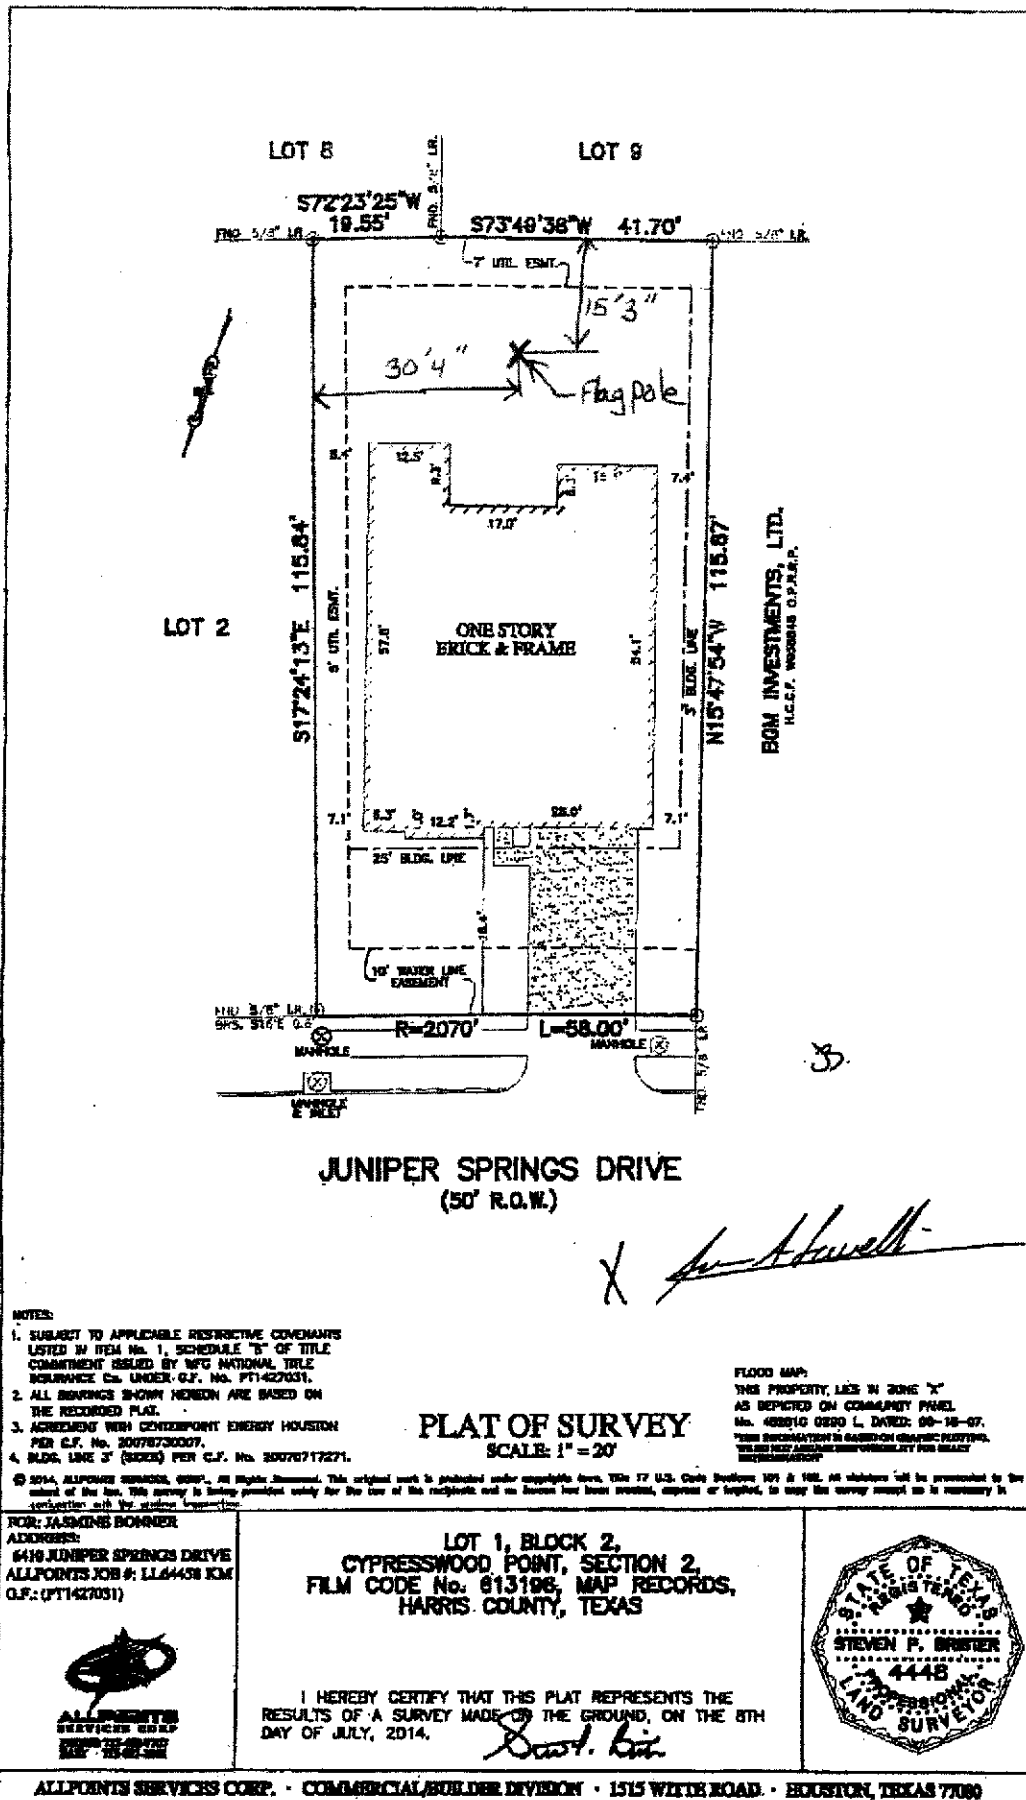

NOTES:

1. SUBJECT TO APPLICABLE RESTRICTIVE COVENANTS LISTED IN ITEM No. 1, SCHEDULE "B" OF TITLE COMMITMENT ISSUED BY WFO NATIONAL TITLE INSURANCE Co. UNDER O.F. No. PT1427031.
2. ALL DIMENSIONS SHOWN HEREON ARE BASED ON THE RECORDED PLAT.
3. AGREEMENT WITH CYPRESSWOOD ENERGY HOUSTON PER O.F. No. 20076730007.
4. BLDG. LINE 3' (SIDE) PER O.F. No. 20076717221.

© 2014, ALLPOINTS SERVICES, CORP., All Rights Reserved. This original plat is published under copyright laws, Title 17 U.S. Code Sections 101 & 102, all violations will be prosecuted to the extent of the law. This survey is being provided solely for the use of the recipient and no license has been created, expressed or implied, to copy this survey except as is necessary in connection with the survey transaction.

FLOOD MAP:

THIS PROPERTY LIES IN ZONE "X" AS DEPICTED ON COMMUNITY PANEL No. 48281G 0820 L DATED: 06-18-07. THIS INFORMATION IS BASED ON GRAPHIC PERTINENT. THERE MAY BE A CHANGE IN FLOOD ZONE INFORMATION FOR RECENT REVISIONS.

I HEREBY CERTIFY THAT THIS PLAT REPRESENTS THE RESULTS OF A SURVEY MADE ON THE GROUND, ON THE 8TH DAY OF JULY, 2014.

Scott. Kim