



PRELIMINARY ONLY
NOT TO BE USED FOR RECORDING

F.M. 1314 ESTATES PARTIAL REPLAT NO. 1


CONTAINING 1 LOT, 1 RESTRICTED RESERVE, 1 BLOCK
PURPOSE FOR REPLAT: TO RECONVEY SUBSTANTIAL LOT
AND 1 RESTRICTED RESERVE.

JUNE, 2018

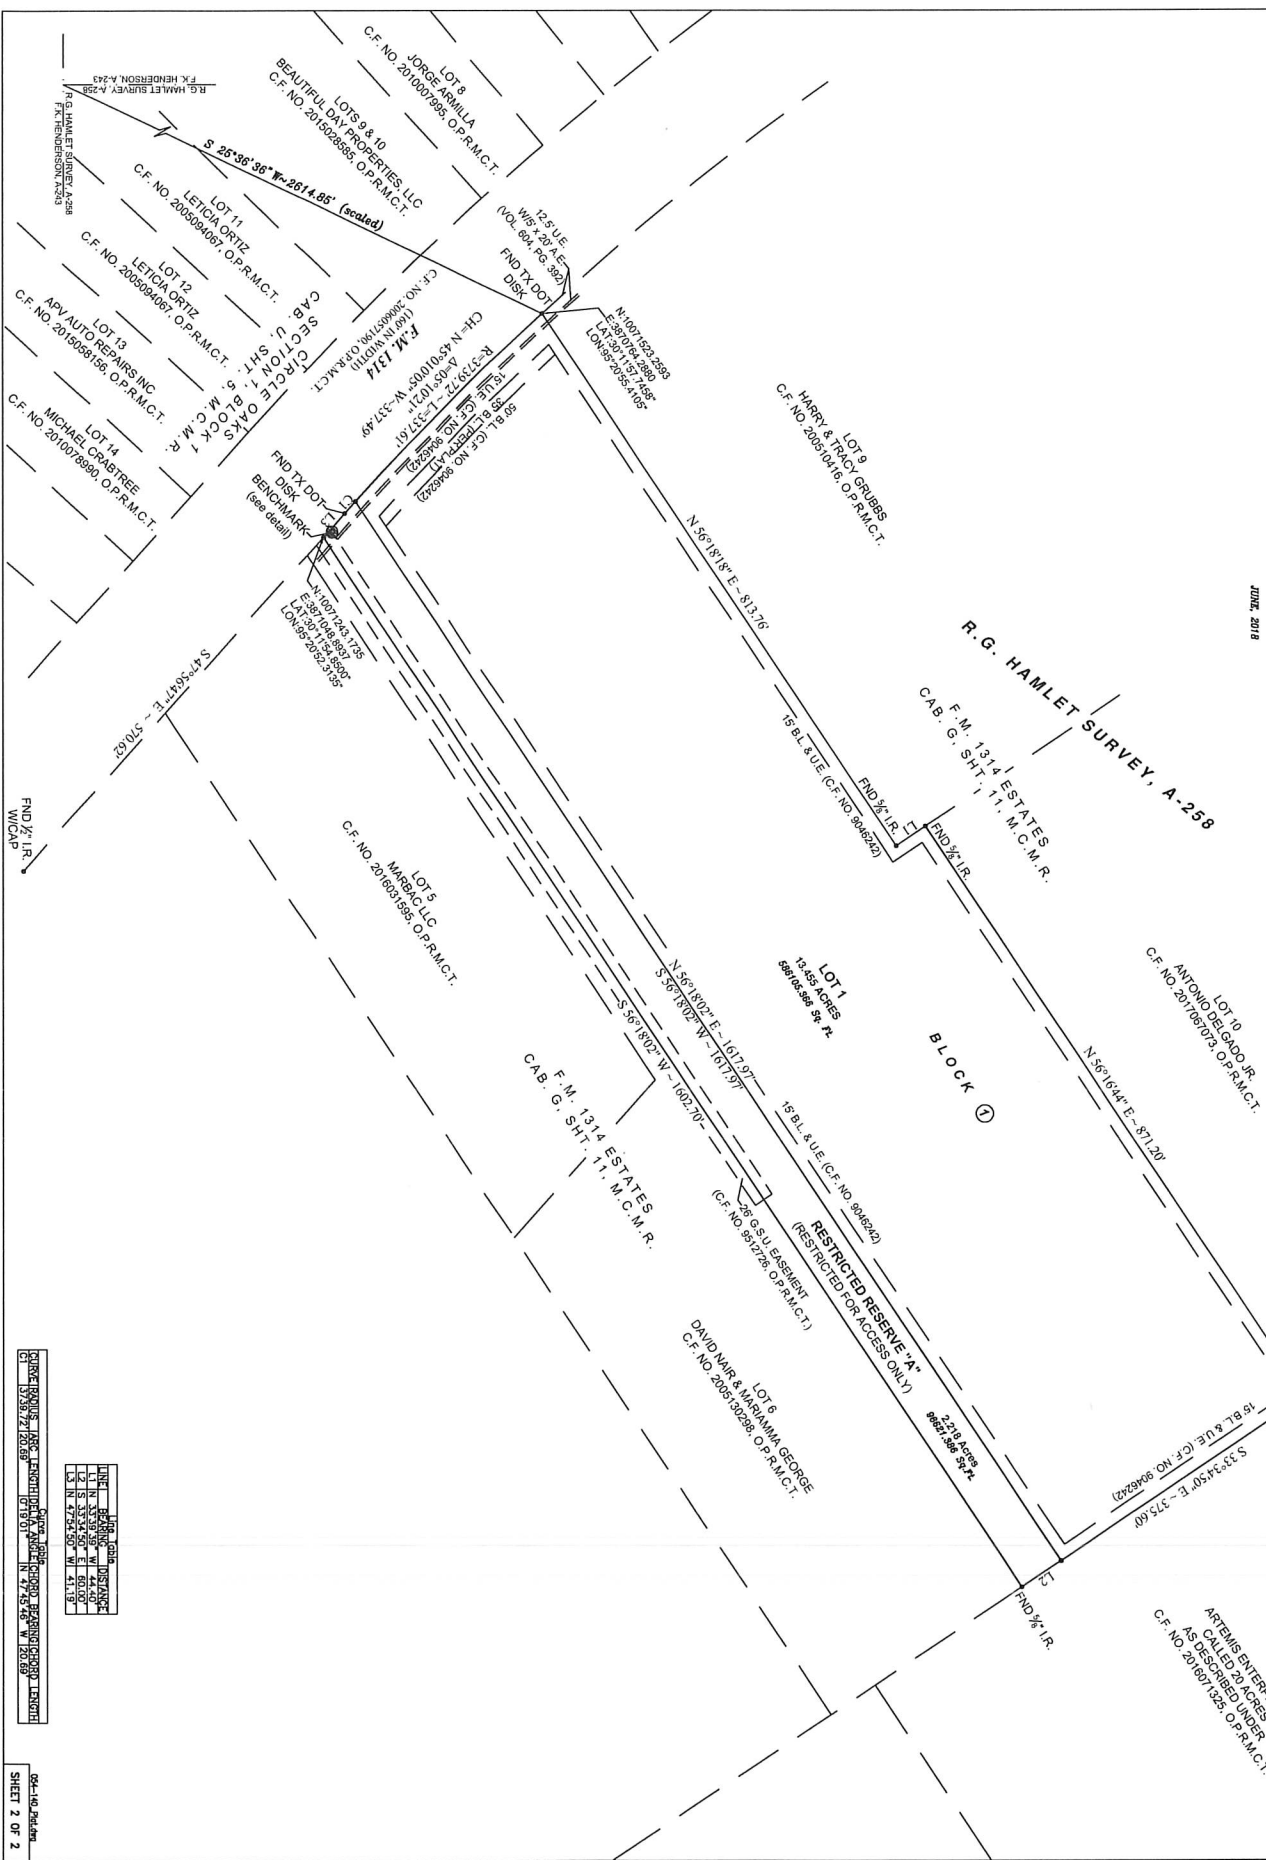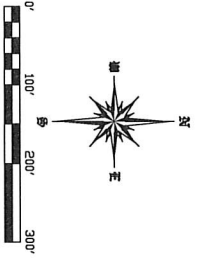

DATE: 06/14/2018
BY: [Signature]
CHECKED: [Signature]
DATE: 06/14/2018