


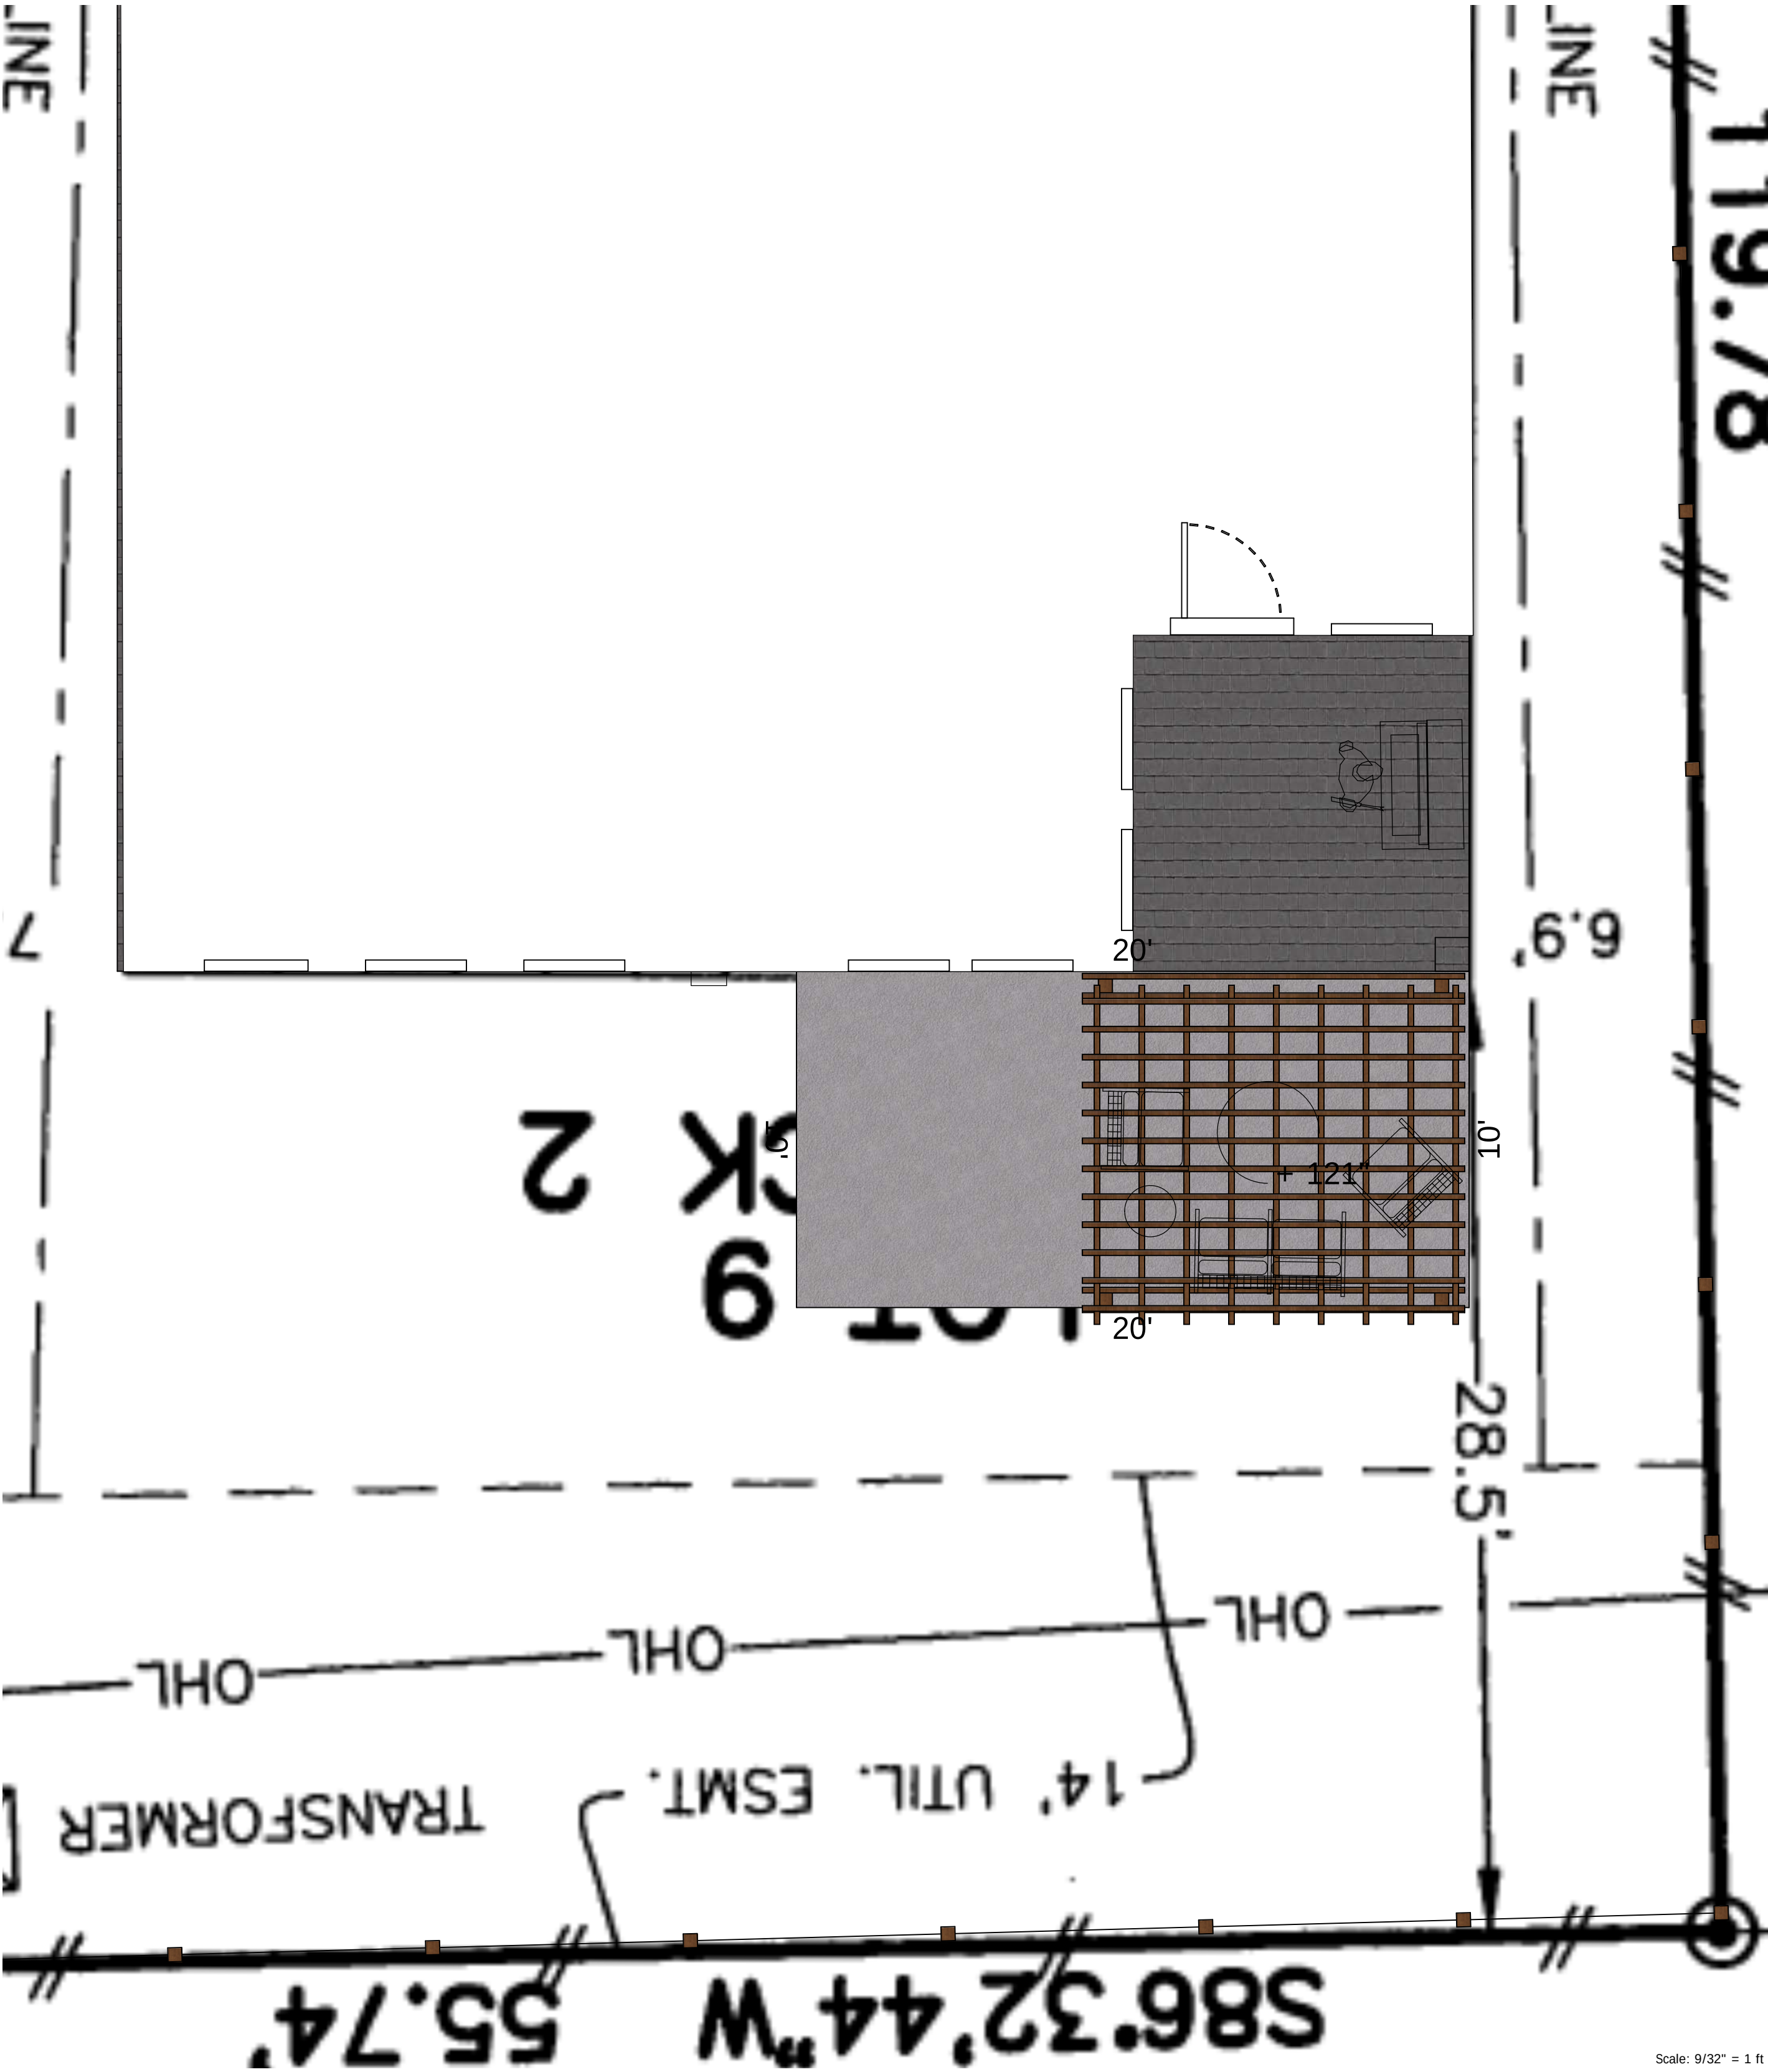

Hardscapes
Count: <u>2</u>
Perimeter: <u>100'</u>
Area: <u>300.02 ft²</u>
Total Area: <u>300.02 ft²</u>
Height: <u>2x0"</u>
Surface Material: <u>Concrete, Gray</u>
Concrete: <u>3.7 yards³</u>
Project Info
Project Name: <u>4310 Bearberry Ave</u>
Client Name: <u>Michelle Slaughter</u>
Address: <u>4310 Bearberry Ave</u>
City: <u>Baytown</u>
State/Province: <u>TX</u>
Zip/Postal Code: <u>77521</u>
Designer Name: <u>Delia Porter</u>
Company Name: <u>POOL PORTERS LLC</u>
Pergolas
Count: <u>1</u>
Perimeter: <u>42' 11"</u>
Area: <u>114.65 ft²</u>
Slat Boards: <u>136' 5" of 2"x2"</u>
Rafter Boards: <u>91' 1" of 8"x2"</u>
Support Boards: <u>22' 9" of 8"x2"</u>
Column Boards: <u>35' 9" of 5"x5"</u>
Slat Material: <u>Wood, Plain Wood, Medium Red</u>
Rafter Material: <u>Wood, Chestnut</u>
Surface Material: <u>Wood, Chestnut</u>
Column Material: <u>Wood, Chestnut</u>

