



- HANDRAIL NOTES:
- HANDRAILS SHALL HAVE SMOOTH SURFACE CORNERS
 - HANDGRIP PORTION SHALL COMPLY WITH CROSS SECTIONAL DIMENSIONS SHOWN OR SHALL HAVE EQUIVALENT GRIPPING SURFACE
 - COMPLY WITH ALL APPLICABLE CODES AND REGULATIONS
- STAIR NOTES:
- RISER HEIGHT NOT TO EXCEED 7 3/4" AND TREAD TO HAVE DEPTH OF 10" MIN.
 - NOSING 3/4" MIN.
 - COMPLY WITH R315, R315, R316, AND R301.4

- NOTES:
- ALL DOORS ARE 1 3/8" SOLID CORE WOOD DOORS REFER TO PLANS FOR SIZES
 - GARAGE DOORS ARE TO HAVE 20 MINUTE FIRE RATING AND HAVE SELF CLOSING DEVICE
 - GLAZING SPECIFIED IN SECTION R308.4 TO BE TEMPERED
 - GUARDRAILS TO COMPLY WITH SECTION R312.1 & R312.2
 - GARAGE TO HAVE 1 HR FIRE RATING USING 5/8" GYP BOARD

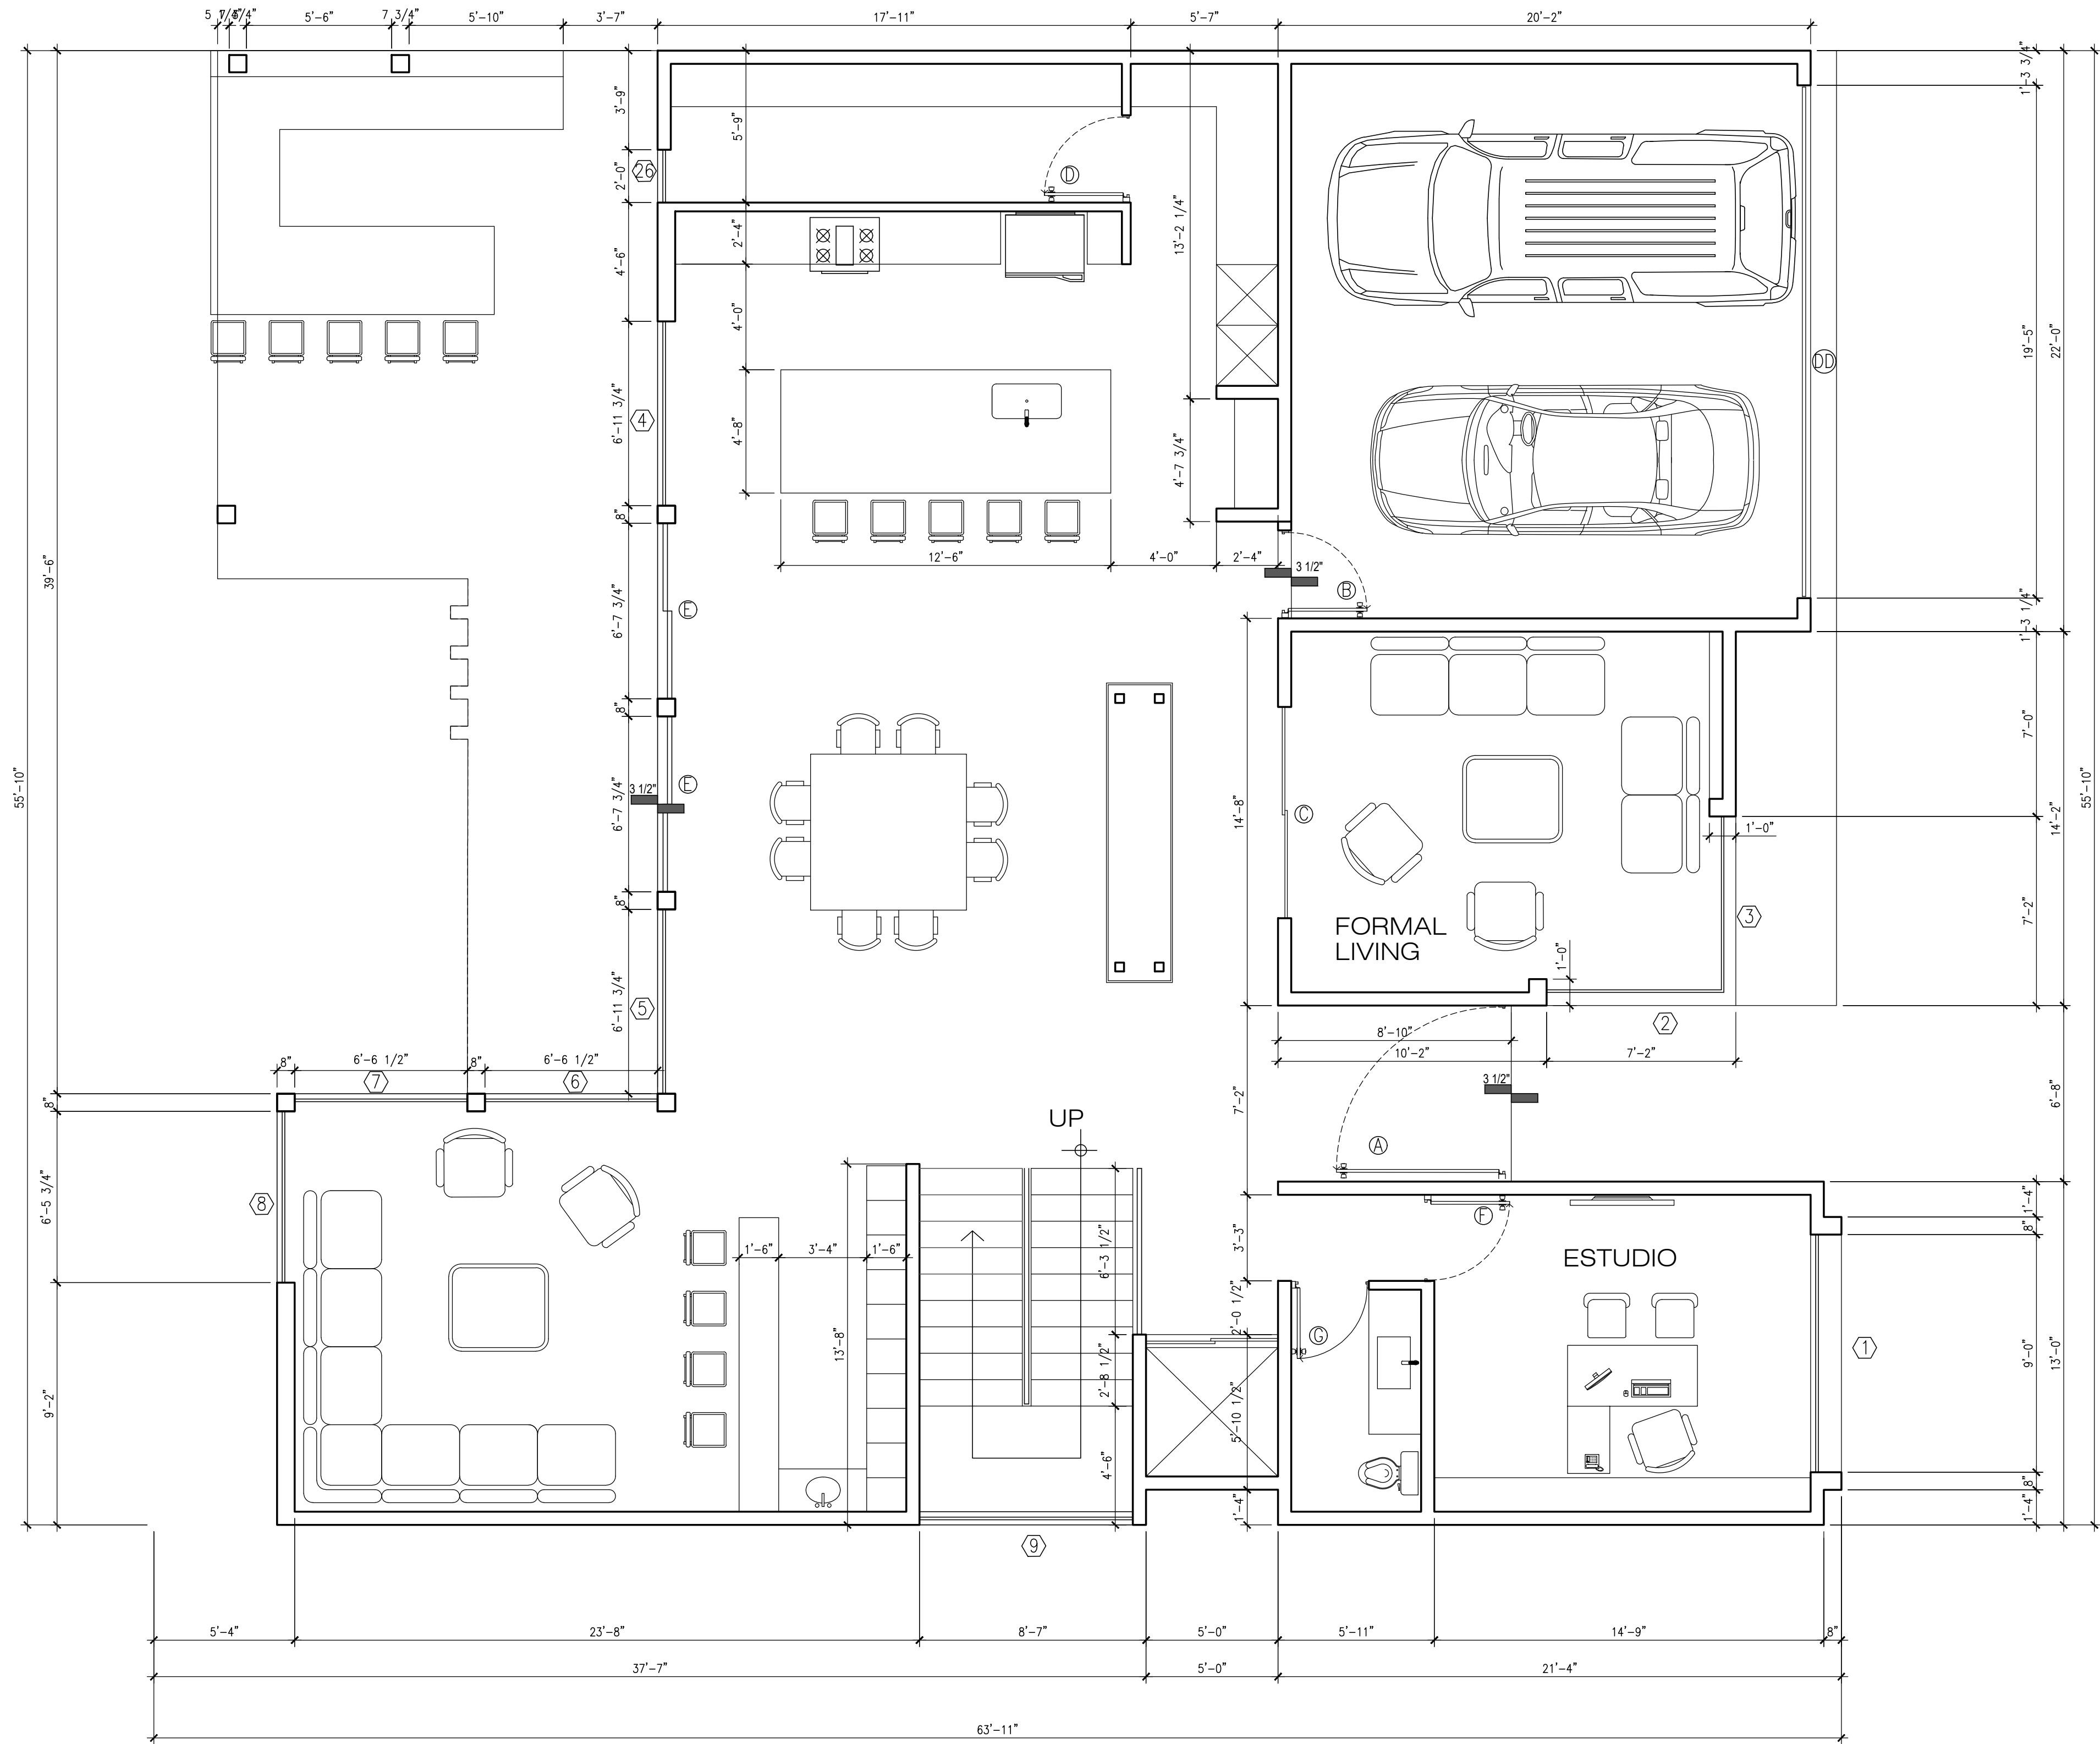

FIRST FLOOR

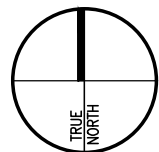

1/4" = 1'-0" 3



24010 CANE FIELDS
KATY, TX 77493
832.647.4215
COPYRIGHT 2023

INTERIM REVIEW SET ONLY
DRAWINGS ARE NOT FOR
PERMIT, BIDDING OR
CONSTRUCTION

WESTGROVE RESIDENCE
2610 WESTGROVE
HOUSTON, TX 77027

DATE OF ISSUE :

REVIEW	01 MAY 2023

SHEET NUMBER :

A2.1