GF NO. 0305048226 STARTEX TITLE
ADDRESS: 6107 BIRDWOOD ROAD
HOUSTON, TEXAS 77074
BORROWER: DONNA G. YOUNG

# LOT 8, BLOCK 15
# ROBINDELL ADDITION, SECTION 3

ACCORDING TO THE MAP OR PLAT THEREOF RECORDED
IN VOLUME 45, PAGE 37 OF THE MAP RECORDS
OF HARRIS COUNTY, TEXAS

SCALE: 1" = 25'

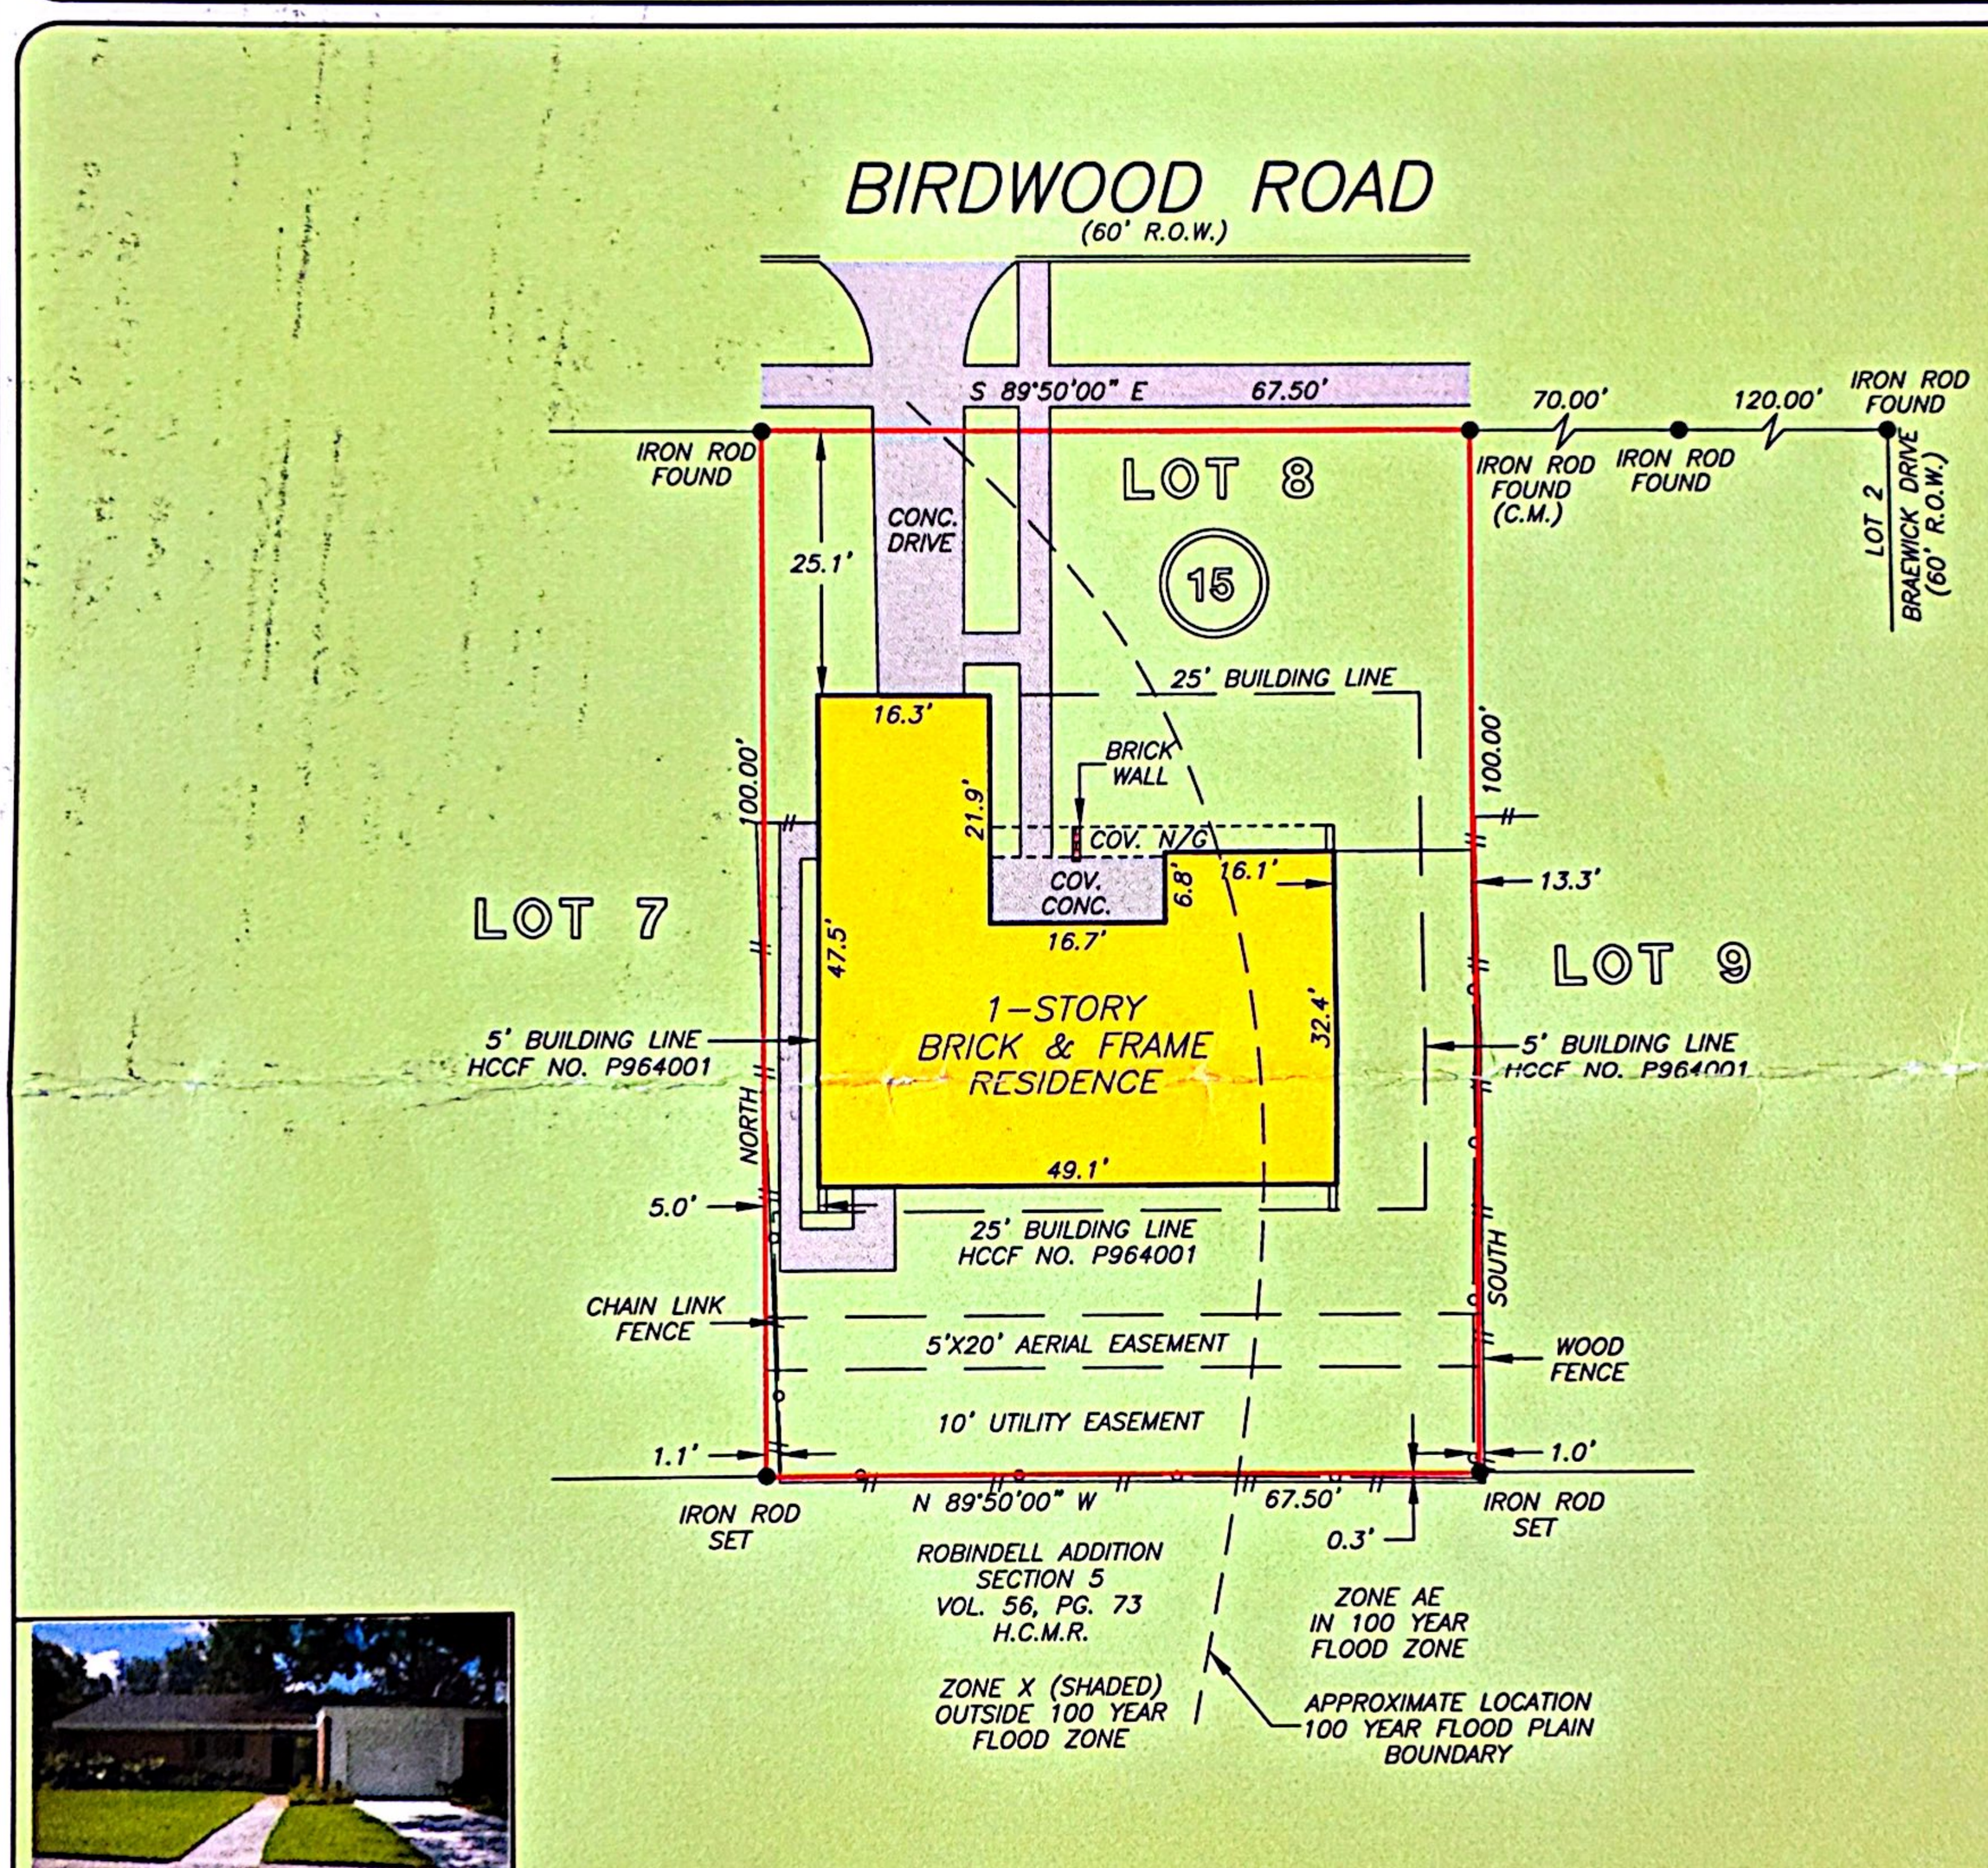




A PORTION OF THIS PROPERTY LIES WITHIN THE
100 YEAR FLOOD PLAIN AS PER FIRM
PANEL NO. 48201C 0865 K
MAP REVISION: 4/20/2000
ZONE X(SHADED) & AE
BASED ONLY ON VISUAL EXAMINATION OF MAPS.
INACCURACIES OF FEMA MAPS PREVENT EXACT
DETERMINATION WITHOUT DETAILED FIELD STUDY

A SUBSURFACE INVESTIGATION
WAS BEYOND THE SCOPE OF THIS SURVEY

RECORD BEARING: VOL. 45, PG. 37 H.C.M.R.

DRAWN BY: MV

I HEREBY CERTIFY THAT THIS SURVEY WAS MADE ON THE GROUND, THAT THIS PLAT CORRECTLY REPRESENTS THE FACTS FOUND AT THE TIME OF SURVEY AND THAT THERE ARE NO ENCROACHMENTS APPARENT ON THE GROUND, EXCEPT AS SHOWN HEREON. THIS SURVEY IS CERTIFIED FOR THIS TRANSACTION ONLY AND ABSTRACTING PROVIDED IN THE ABOVE REFERENCED TITLE COMMITMENT WAS RELIED UPON IN PREPARATION OF THIS SURVEY.

MAARTEN DE WAAL
PROFESSIONAL LAND SURVEYOR
NO. 5112
JOB NO. 05-07248
JULY 15, 2005






StarTex Title Company
PATTI WOHLGEMUTH
713-464-1320



PRECISION SURVEYORS, INC.
1-800-LANDSURVEY
1-800-526-3787
281-496-1586
FAX 281-496-1867
14925 MEMORIAL DRIVE SUITE B100 HOUSTON, TEXAS 77079