PLAT OF SURVEY

PATHFINDER SURVEYING
FORMERLY KOLB LAND CONSULTING
929 WILLIAMS STREET LAKE GENEVA, WI. 53147
(414) 870-1894

ORDERED BY: DAN J. MEHRING
W767 HAFS ROAD
GENOA CITY, WI. 53128

DATE: 1/8/1998

DESCRIPTION: LOT 1 CERTIFIED SURVEY MAP #2409, RECORDED IN VOLUME 12 OF CERTIFIED SURVEYS PAGE 39 AND LOCATED IN THE SE 1/4 OF SECTION 11, T1N, R18E, WALWORTH COUNTY, WISCONSIN.

LEGEND

○	FOUND IRON PIPE
●	FOUND R.R. SPIKE
◉	SET 1 IN. IRON PIPE
(XXXX)	RECORDED AS
C	CONCRETE PATIO

SCALE 1" = 100'

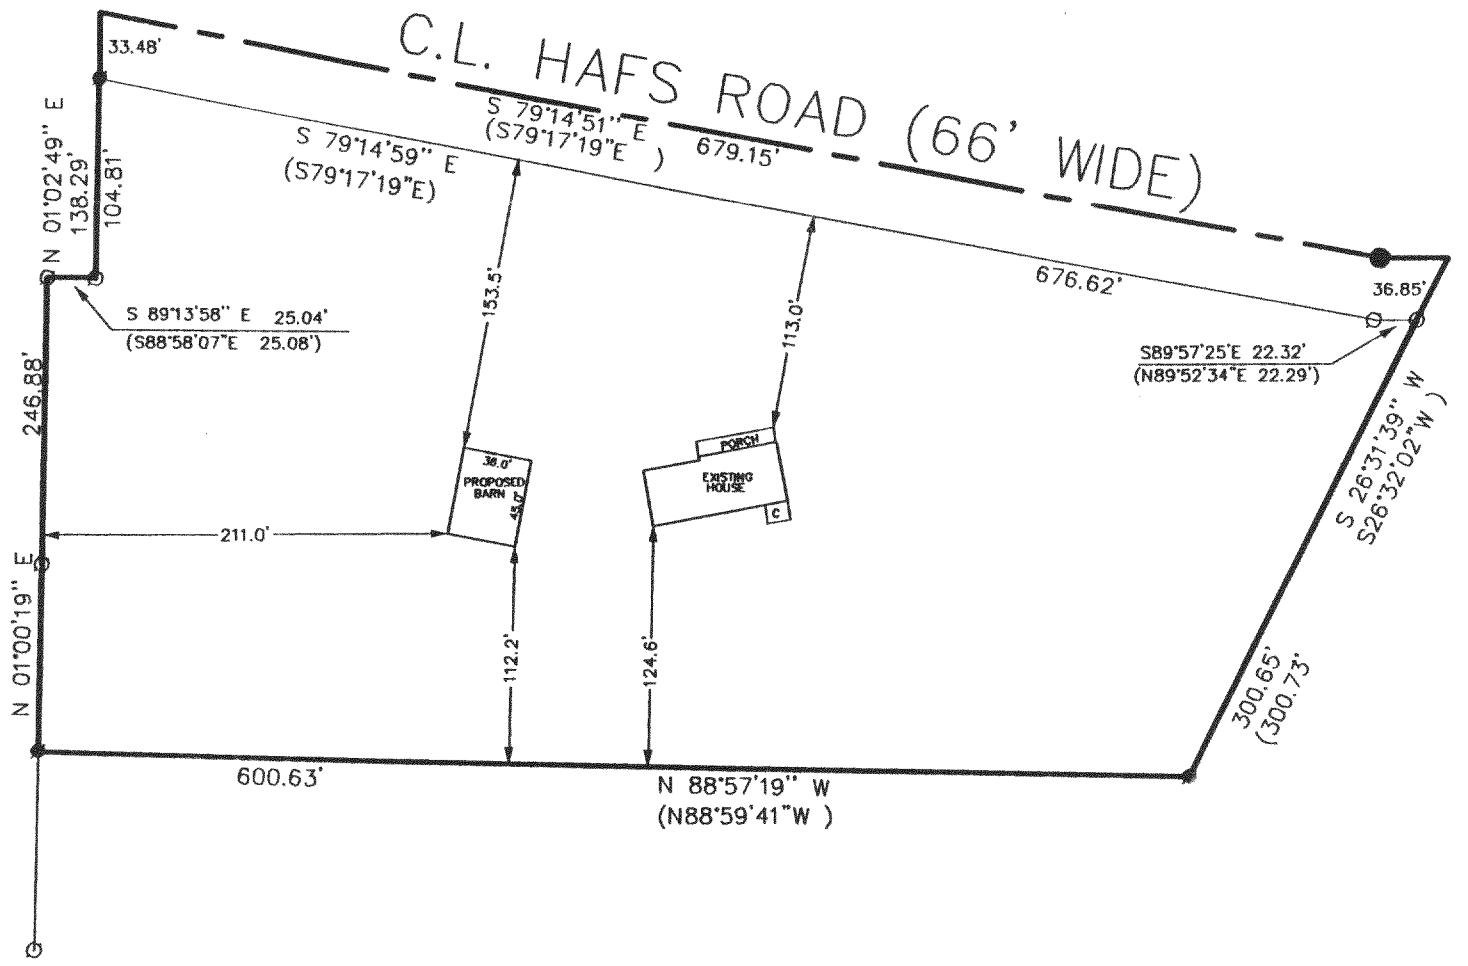

THE ABOVE MAP IS A TRUE REPRESENTATION THEREOF AND SHOWS THE SIZE AND LOCATION OF ALL THE PROPERTY, EXTERIOR BOUNDARIES, THE LOCATION OF ALL VISIBLE BOUNDARY FENCES , APPARENT EASEMENTS , ROADWAYS AND VISIBLE ENCROACHMENTS , IF ANY

THIS SURVEY IS MADE FOR THE USE OF THE PRESENT OWNERS OF THE PROPERTY , AND ALSO THOSE WHO PURCHASE , MORTGAGE OR GURANTEE TITLE THERETO WITHIN ONE (1) YEAR FROM DATE HERETO.

RECEIVED
FEB 2 1998

WISCONSIN
JOHN P. KROTT
S-2258
MUKWONAGO, WIS.
LAND SURVEYOR

John P Krott
JOHN P. KROTT , R.L.S. 2258

NOTE: THIS IS NOT A CERTIFIED COPY UNLESS SEAL IS IN RED.

JOB NUMBER: 1-18- MA24090001 97129

MA-2409-1
118-1691