
Corner Point
A DIVISION OF ACE BUILDING SERVICE
3510 S. 26th Street
Manitowoc, WI 54220
Ph 920.682.6105

CERTIFIED SURVEY MAP

PART OF TRACT "A" OF A CERTIFIED SURVEY MAP RECORDED IN VOL. 1, PG. 149, PART OF BLOCK "A" OF THE AMENDED PLAT OF RIVERVIEW ADDITION AND PART OF RIVERVIEW DRIVE, ALL LOCATED IN GOV'T LOT 7 OF SECTION 19, TOWN 19 NORTH, RANGE 24 EAST, CITY OF MANITOWOC, MANITOWOC COUNTY, WISCONSIN

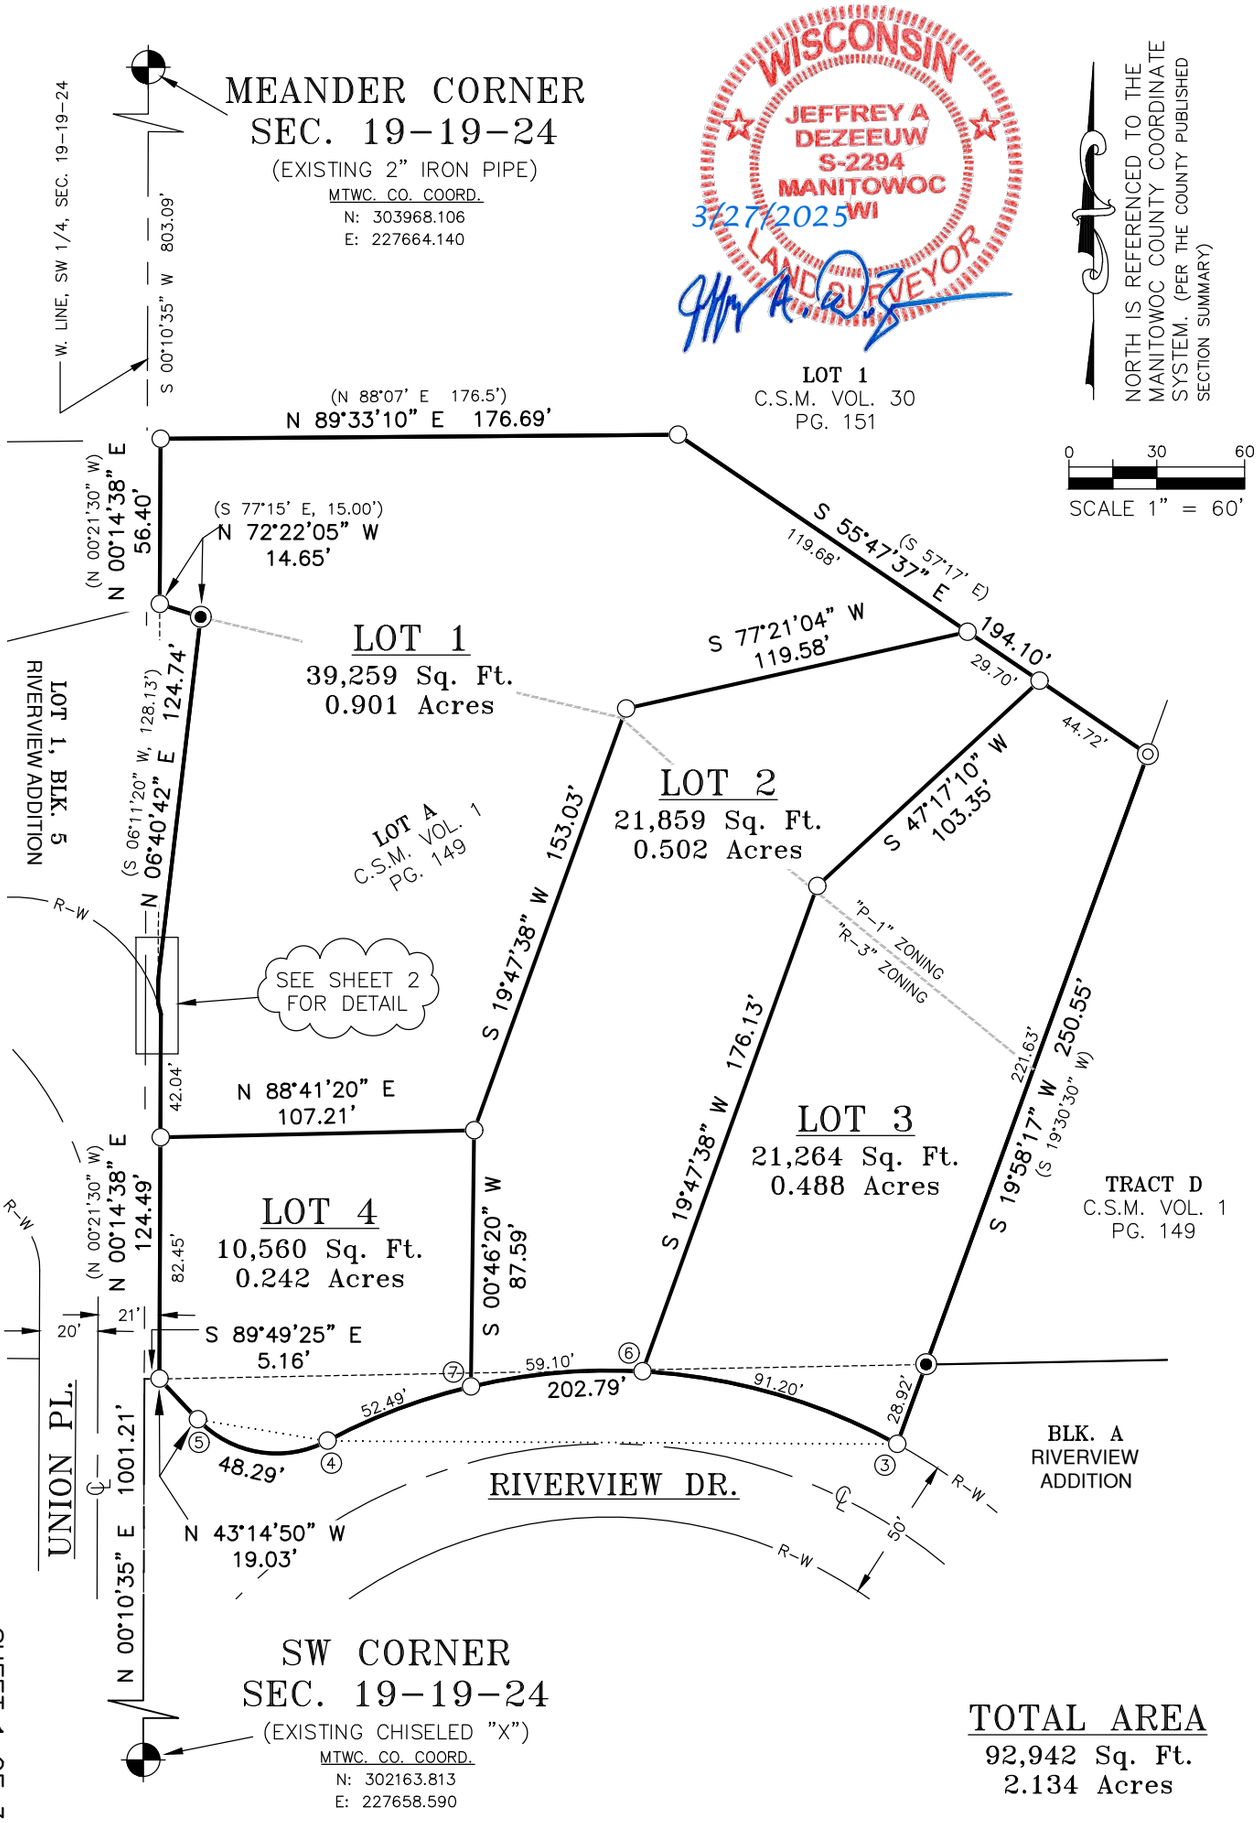

TOTAL AREA

92,942 Sq. Ft.
2.134 Acres

THIS INSTRUMENT WAS DRAFTED BY: Brooke L. Bastian of Corner Point. FEBRUARY 19, 2025 JOB No. S822024 FILE: DWG\CITY\KAPSCH\S822024