
APR 2 9 2002
Naples

THE LIGHTHOUSE IN PORT WASHINGTON CONDOMINIUM

OZAUKEE COUNTY, WISCONSIN

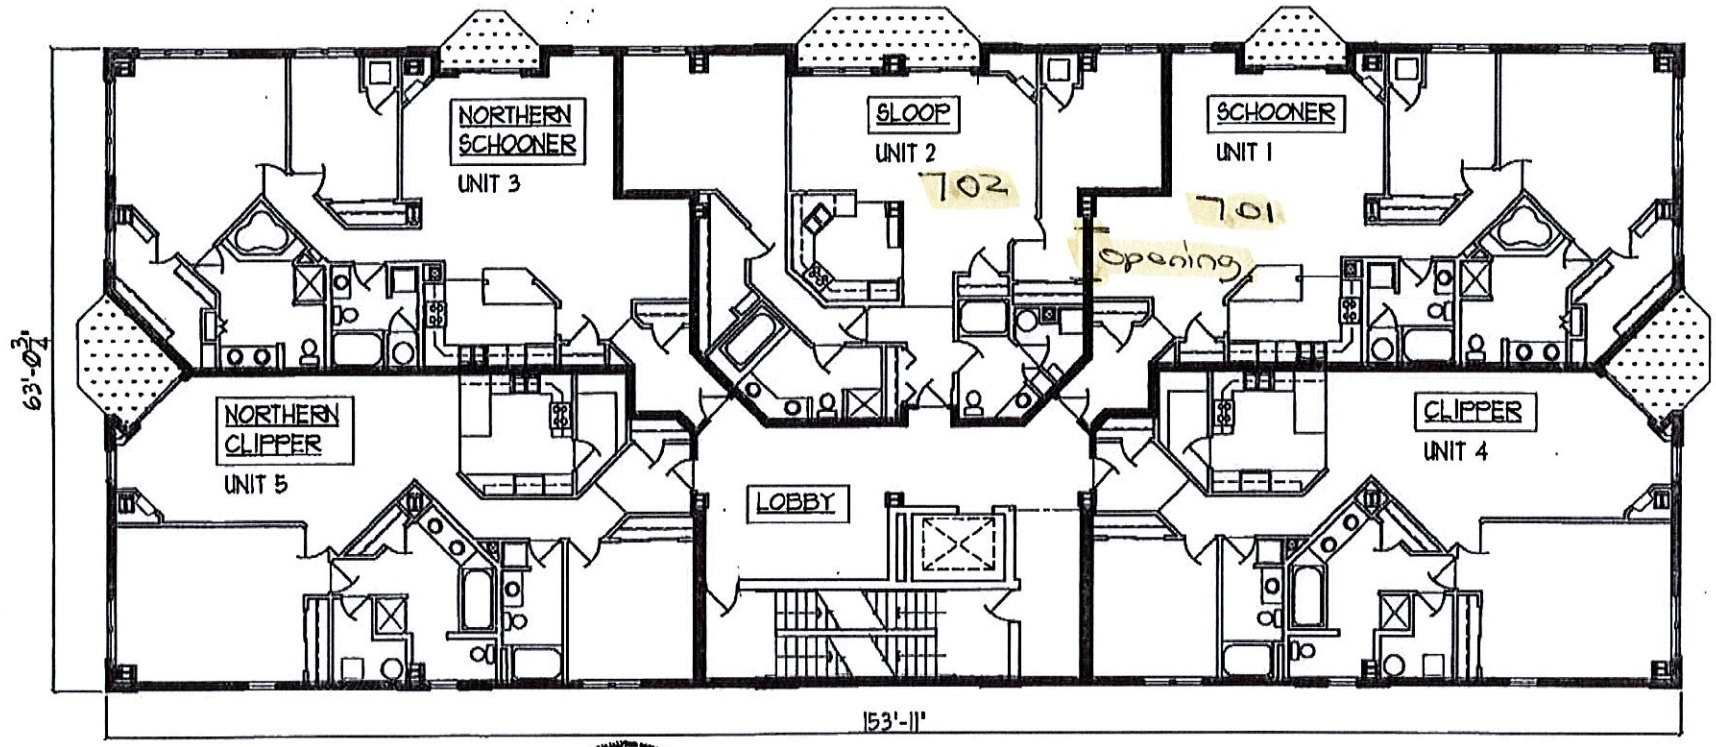

NORTH

TYPICAL FLOOR PLAN

RESIDENTIAL FLOORS 1 THROUGH 7

WISCONSIN ALLEN J. SCHNEIDER S-2784 Greenfield, WI LAND SURVEYOR

CONDOMINIUM PLAT
SHEET 4 OF 8

DENOTES LIMITED COMMON ELEMENTS

UNITS 1 & 3 'SCHOONER' AND 'NORTHERN SCHOONER'		UNIT 2 'SLOOP'		UNITS 4 & 5 'CLIPPER' AND 'NORTHERN CLIPPER'	
UNIT INTERIOR	= 1598 s.f.	UNIT INTERIOR	= 1460 s.f.	UNIT INTERIOR	= 1635 s.f.
BALCONY	= 43 s.f.	BALCONY	= 90 s.f.	BALCONY	= 79 s.f.
TOTAL UNIT	= 1641 s.f.	TOTAL UNIT	= 1550 s.f.	TOTAL UNIT	= 1714 s.f.

VOL 1476 PAGE 889