Date December 18, 1990

PLAT OF SURVEY

Job No W-370-38728

LOT 30 - LOCHTYN RIDGE SUBDIVISION
being a part of the Northwest 1/4 of Section 10, the Southeast 1/4 of Section 4, and the Northeast 1/4 of Section 9, Town 6 North, Range 18 East, in the Village of Wales, Waukesha County, Wisconsin.

Located at 804 Lochtyn Ridge

Owner: Dale and Linda Henry

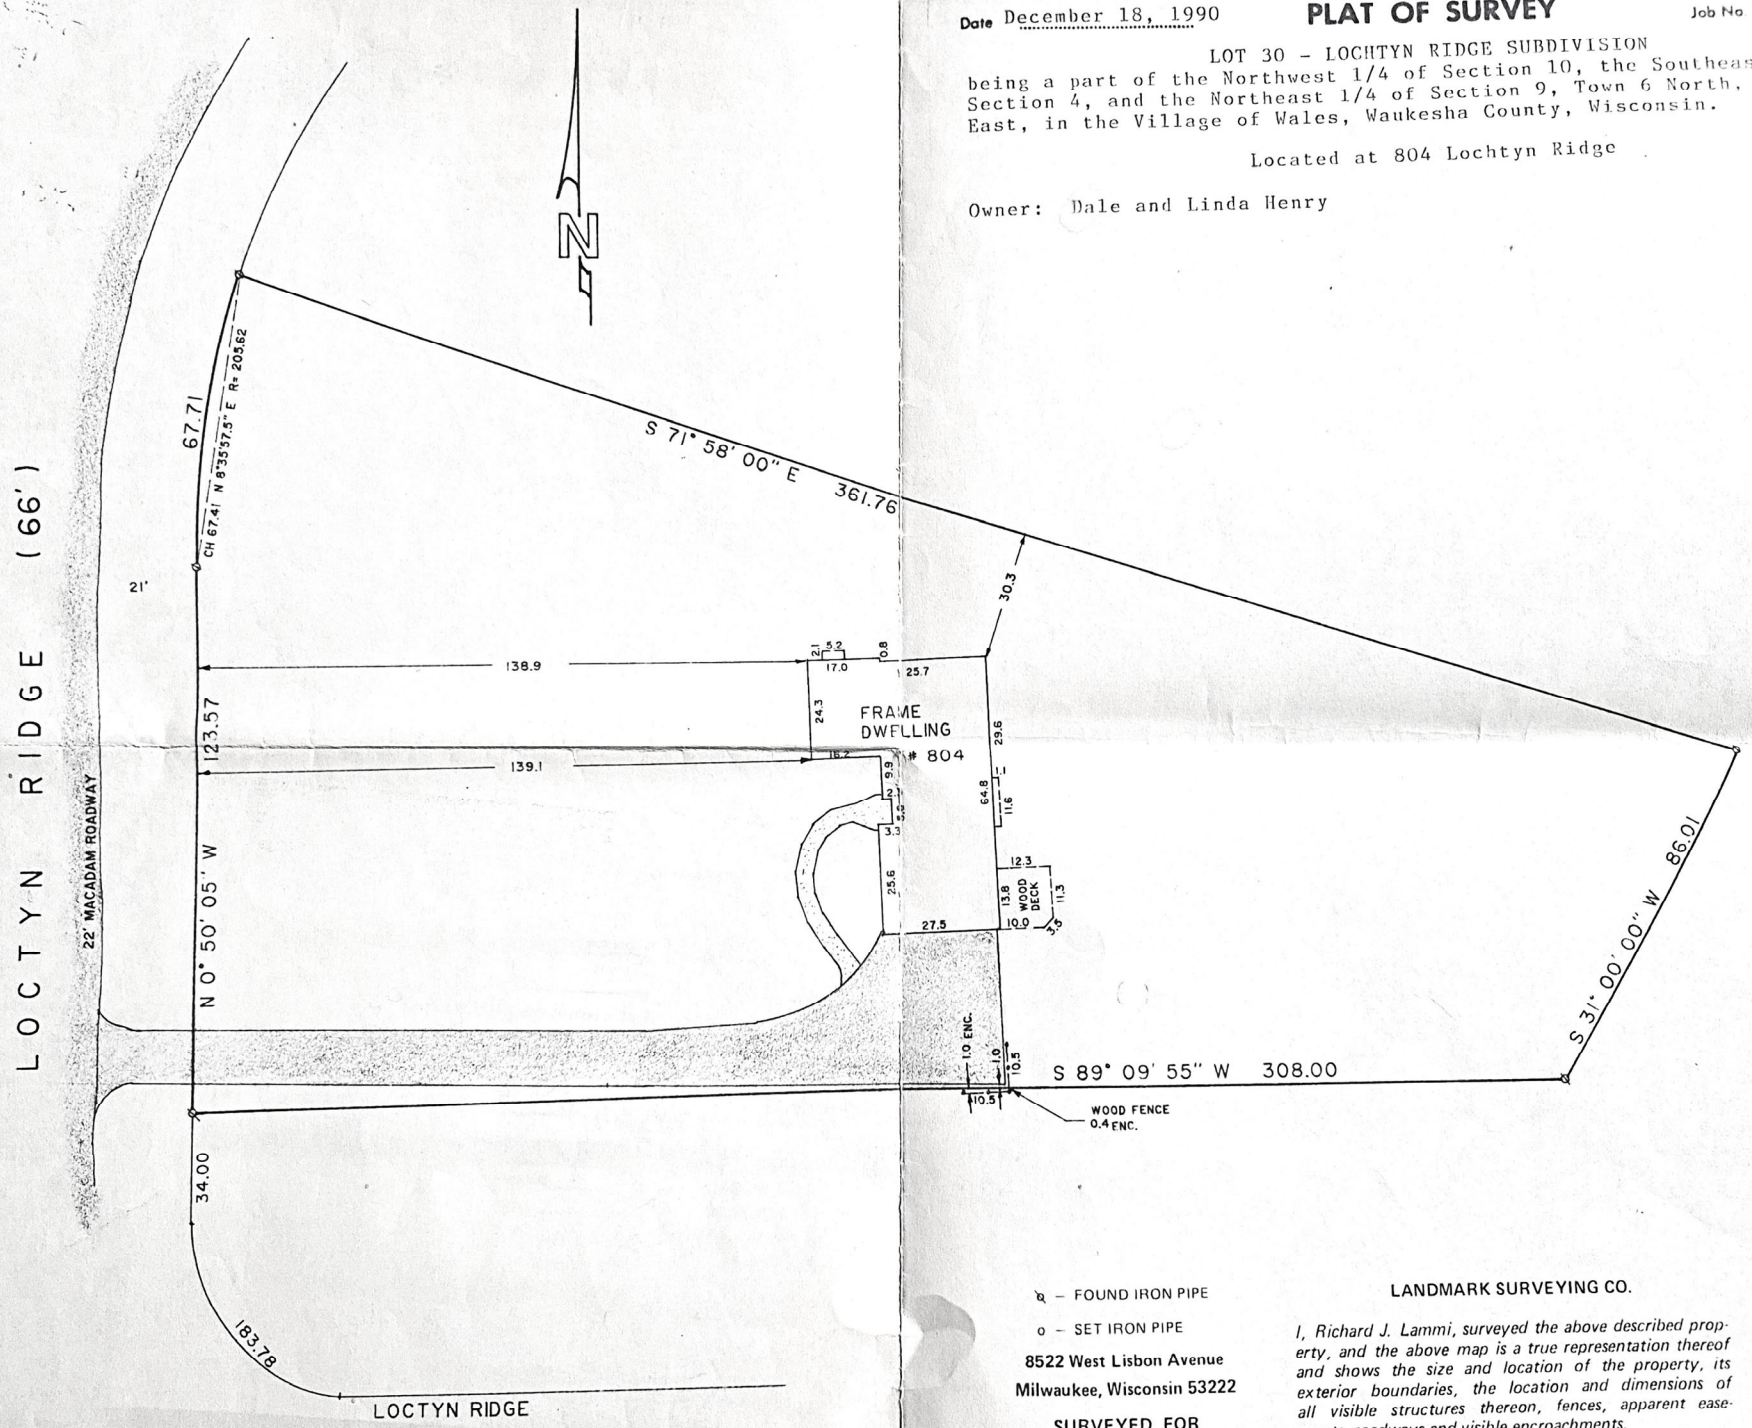

⊗ – FOUND IRON PIPE

o – SET IRON PIPE

LANDMARK SURVEYING CO.

8522 West Lisbon Avenue
Milwaukee, Wisconsin 53222

PHONE
461-3730

SURVEYED FOR

Landmark Credit Union
2775 South Moorland Rd.
New Berlin, WI 53151-3741

I, Richard J. Lammi, surveyed the above described property, and the above map is a true representation thereof and shows the size and location of the property, its exterior boundaries, the location and dimensions of all visible structures thereon, fences, apparent easements, roadways and visible encroachments.

This survey is made for the exclusive use of the present owners of the property; also those who purchase, mortgage or guarantee the title thereto, within one year from date hereof.

WISCONSIN
RICHARD J. LAMMI
MILWAUKEE, WIS.
LAND SURVE