
DUNHAM SURVEYING, S.C.

SURVEYING & SUBDIVIDING
DELAVAN, WISCONSIN 53115

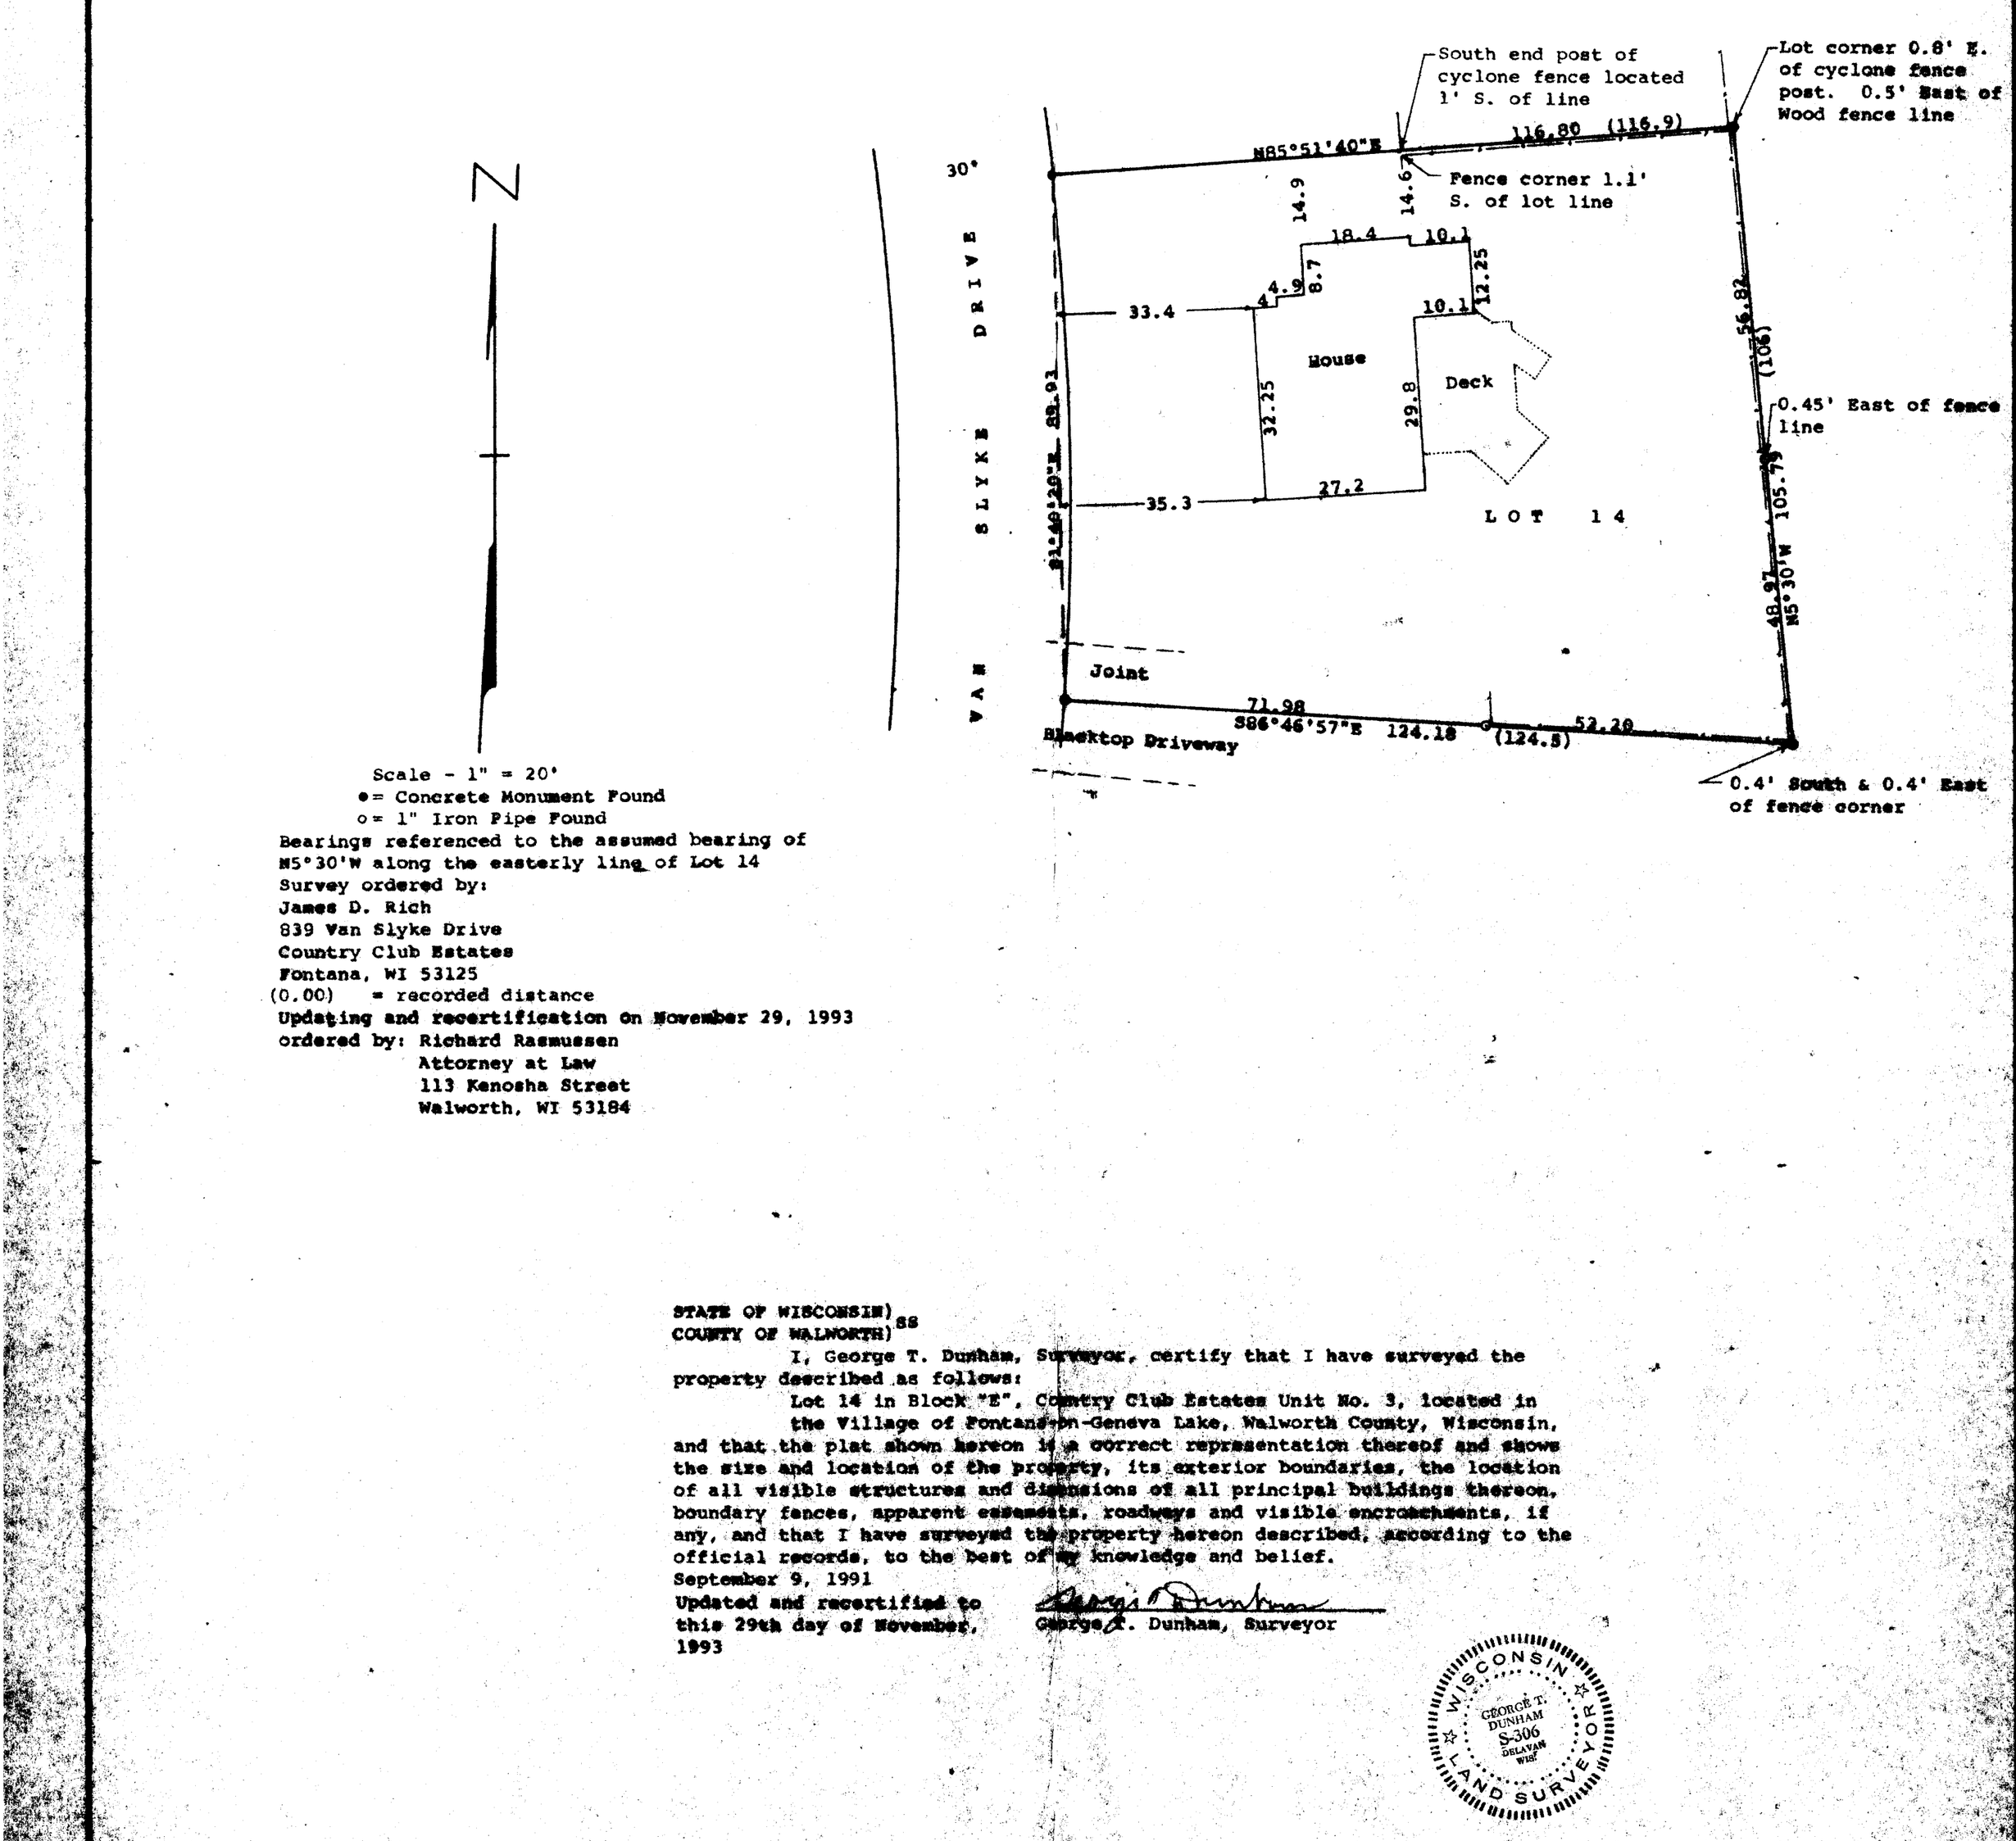

Scale - 1" = 20'
●= Concrete Monument Found
o= 1" Iron Pipe Found
Bearings referenced to the assumed bearing of N5°30'W along the easterly line of Lot 14
Survey ordered by:
James D. Rich
839 Van Slyke Drive
Country Club Estates
Fontana, WI 53125
(0.00) = recorded distance
Updating and recertification on November 29, 1993
ordered by: Richard Rasmussen
Attorney at Law
113 Kenosha Street
Walworth, WI 53184

STATE OF WISCONSIN)
COUNTY OF WALWORTH) ss

I, George T. Dunham, Surveyor, certify that I have surveyed the property described as follows:

Lot 14 in Block "E", Country Club Estates Unit No. 3, located in the Village of Fontana-on-Geneva Lake, Walworth County, Wisconsin, and that the plat shown hereon is a correct representation thereof and shows the size and location of the property, its exterior boundaries, the location of all visible structures and dimensions of all principal buildings thereon, boundary fences, apparent easements, roadways and visible encroachments, if any, and that I have surveyed the property hereon described, according to the official records, to the best of my knowledge and belief.

September 9, 1991
Updated and recertified to this 29th day of November, 1993

George T. Dunham, Surveyor

WISCONSIN
GEORGE T. DUNHAM
S-306
DELAVAN WISC
LAND SURVEYOR

RECEIVED
MAR 24 1995

SA03-91

1067-NW17