
D & H LAND SURVEYS LLC
1628 GEORGIA AVENUE
SHEBOYGAN, WISCONSIN


631 FAIRVIEW DR.
BEING LOT 3 OF BLOCK 6 EXCEPT THE NORTH 25 FEET OF SAID LOT 6 AND THE NORTH 25 FEET OF LOT 4 BLOCK 6 OF COUNTRYAIRE ESTATES LOCATED IN THE SW 1/4 OF SECTION 21, T. 11 N., R.22 E., CITY OF PORT WASHINGTON, OZAUKEE COUNTY, WISCONSIN.

THIS IS TO CERTIFY THAT THE INFORMATION SHOWN HEREON IS CORRECT TO THE BEST OF MY KNOWLEDGE AND BELIEF.

Dennis J. Van Sluys S-1238

Dated this 27th day of May, 2010

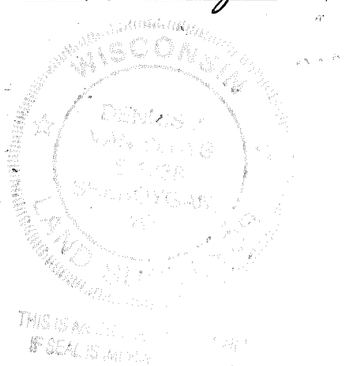

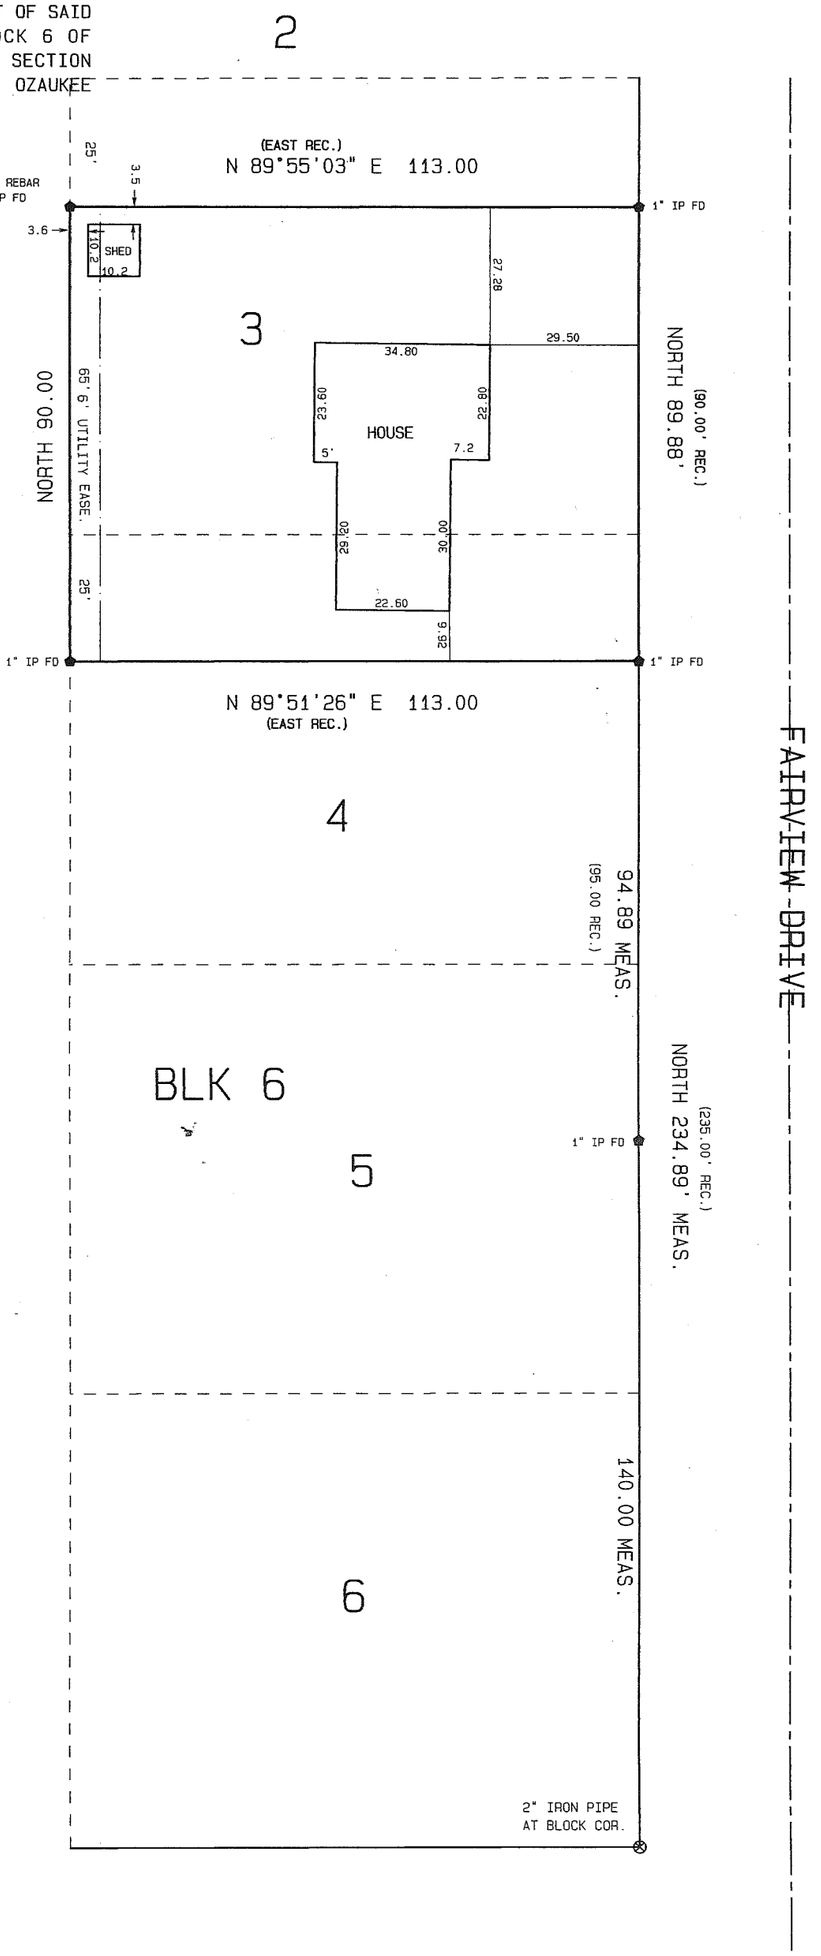

1"= 30'

DATA/PORTWASH/931FAIR D-2775