


589°-55'-00" E 899.86

RECORDED AS N 89° 38' 00" E
N 89° 50' 00" E 500.83
LANDS

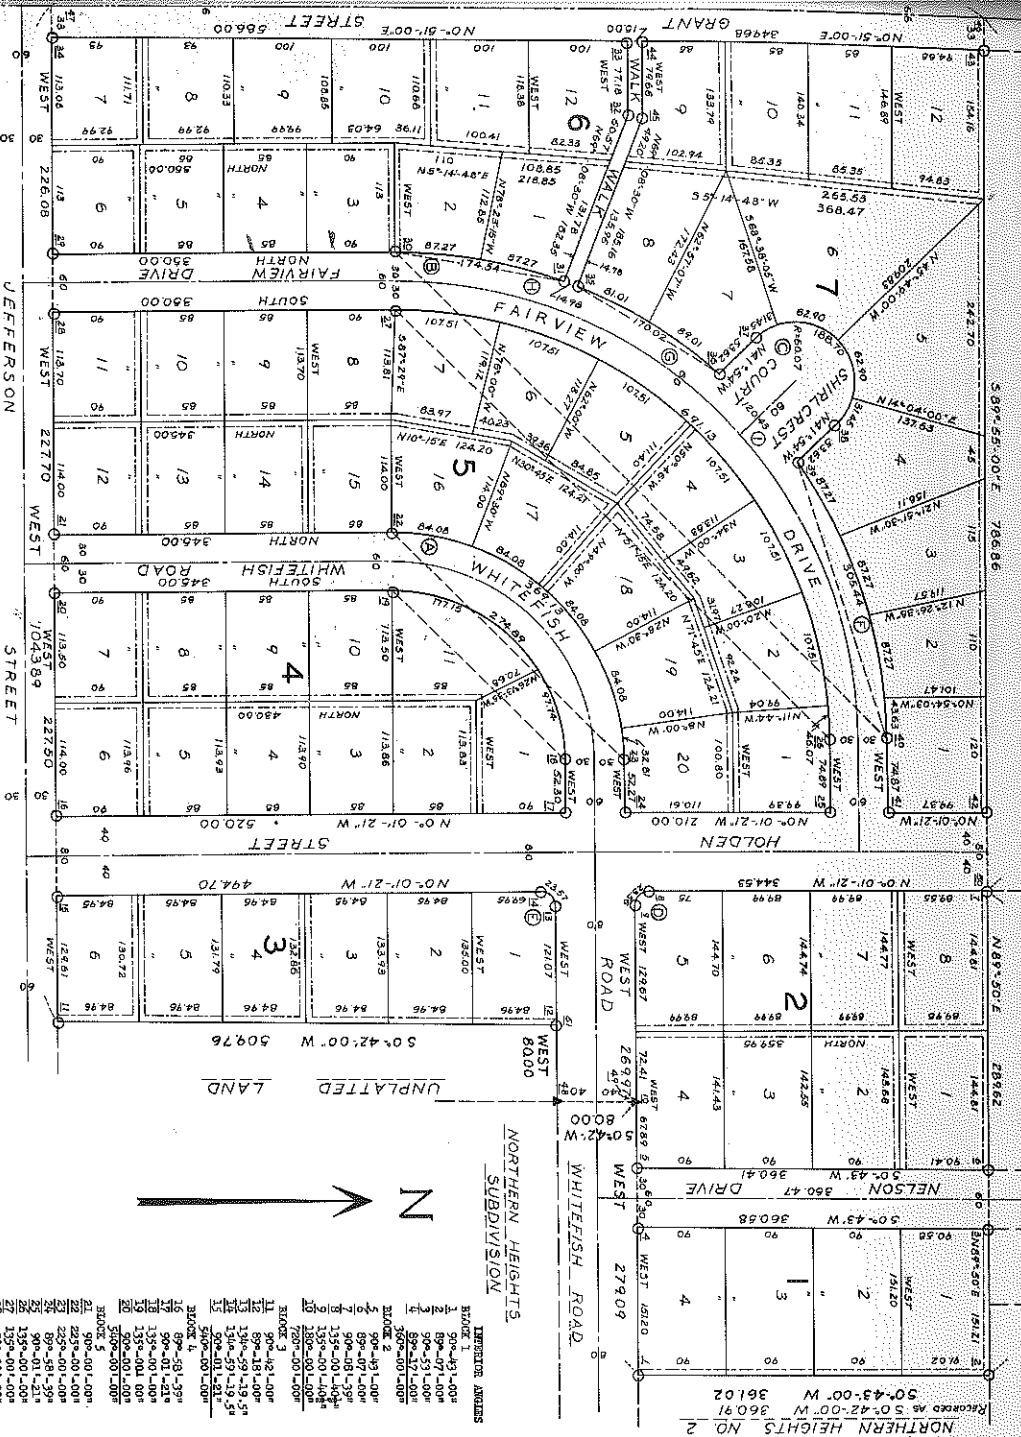




Lengths were shown to thousands are computed.


187628

REGISTER'S OFFICE

Received for record this 5TH day of
Oct. A.D. 1961, at 2:50 o'clock
P.M. and recorded in Vol. 32 of
P. 33


A concrete monument 5' x 5' x 30"


○ 2" Iron pipe 30" long weighing 3.65 lbs. per 144 in. ft.

3.65 lbs. per lineal ft.

2.13 lbs. per linear ft.
all other corners (lot)

Public Utility Movement

All distances are measured to the nearest hundredth of a foot.

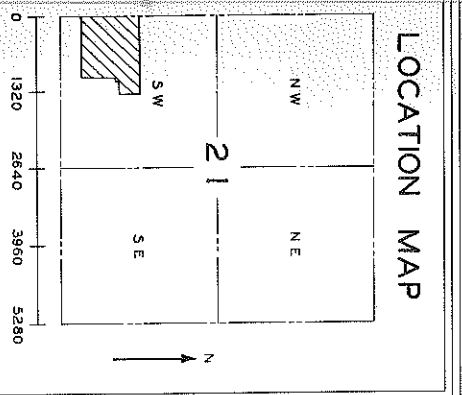

LOCATION MAP

THE

COUNTRYAIRE ESTATES
PART OF THE SW¼ AND SE¼
OF THE SW¼ OF SEC. 21, T11N, R22E.
CITY OF FORT WASHINGTON, OZAUKEE COUNTY, WISCONSIN

CITY OF PORT WASHINGTON, OZAUKEE COUNTY, WISCONSIN

