4691530

Book 128 Page 24-32

WAUKESHA COUNTY CERTIFIED SURVEY MAP NO. 12377

BEING A REDIVISION OF LOT 4 OF CERTIFIED SURVEY MAP NO. 12376, RECORDED AS DOCUMENT NO. 4691529 ON 9/28/2022 AT THE WAUKESHA COUNTY REGISTER OF DEEDS, LOCATED IN THE NORTHEAST ¼ OF THE SOUTHEAST ¼ OF SECTION 30, TOWN 5 NORTH, RANGE 20 EAST, IN THE CITY OF MUSKEGO, WAUKESHA COUNTY, WISCONSIN.

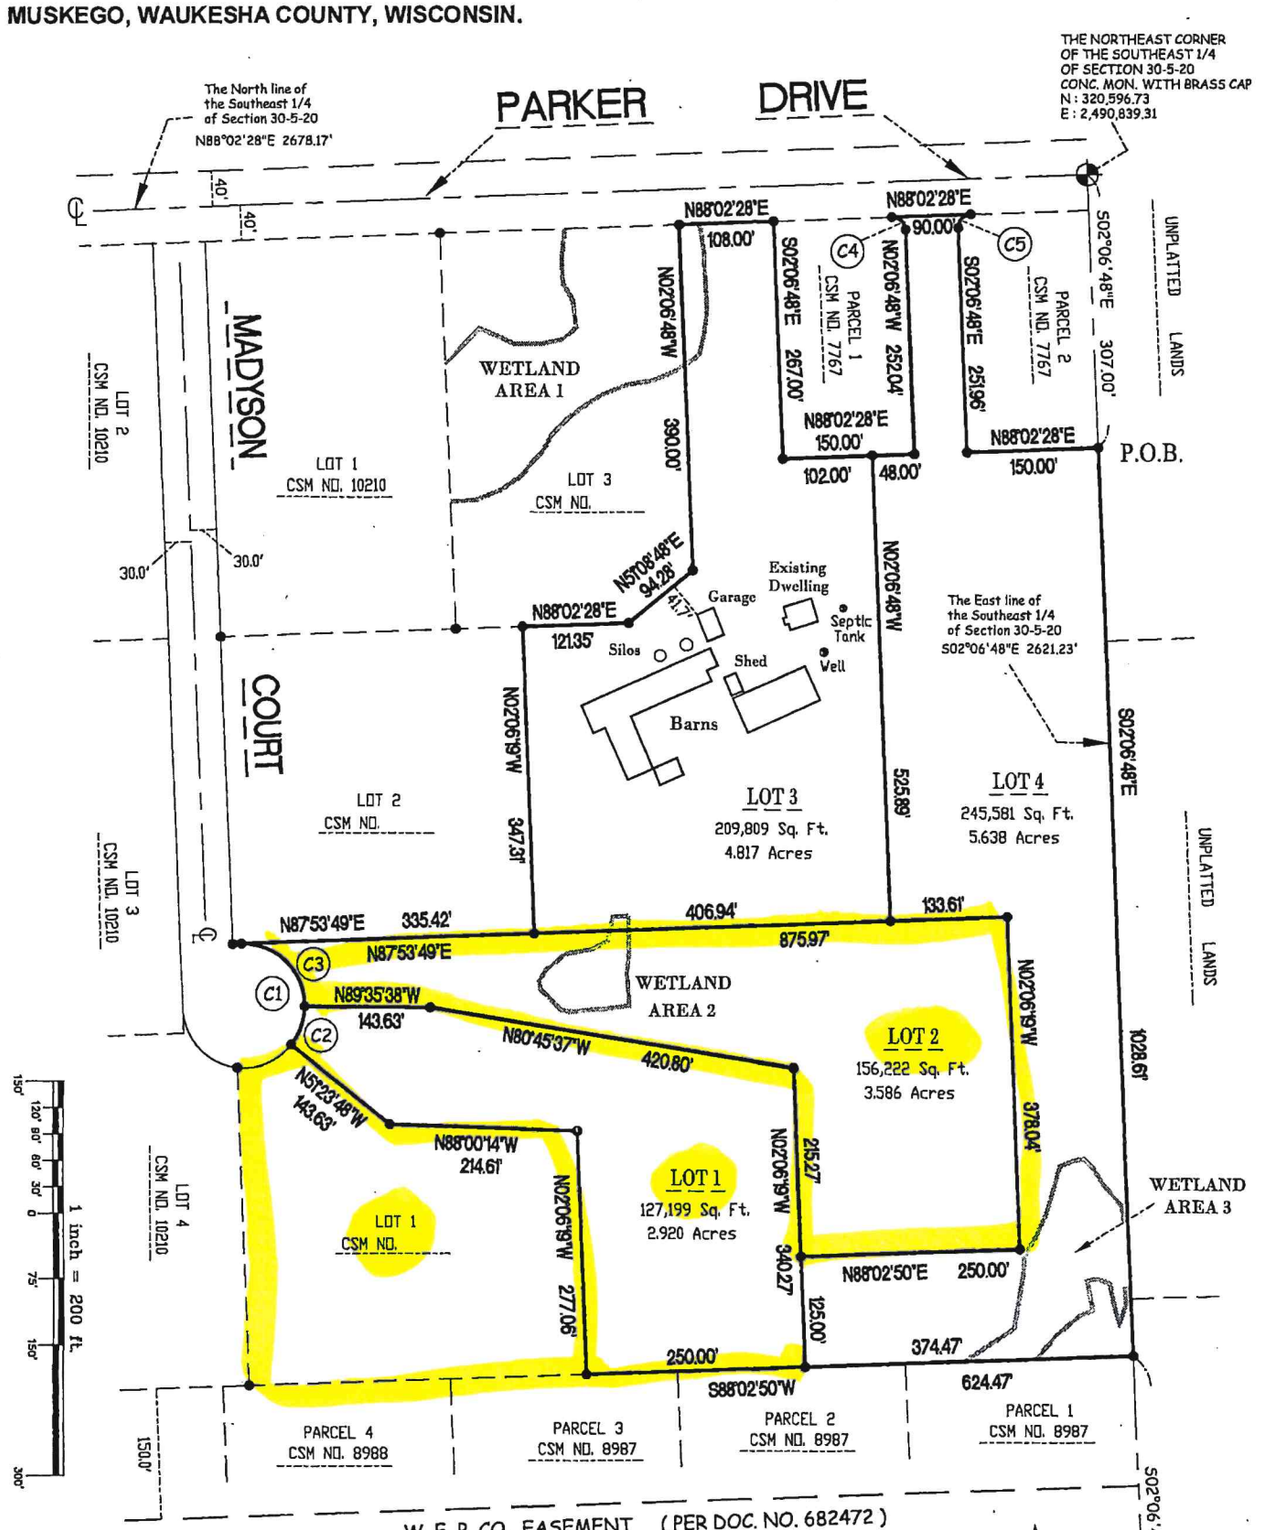

INSTRUMENT DRAFTED BY :
MARC C. PASSARELLI P.L.S. # 2817

WISCONSIN MARC C. PASSARELLI S-2817 FRANKLIN, WI LAND SURVEYOR

OWNER & DIVIDER NAME :
Bryon Hrin
599 W20523 Parker Drive
Muskego, WI. 53150

SURVEYING ASSOCIATES, INC.
sai@wi.rr.com
MEMBER OF WISCONSIN SOCIETY OF LAND SURVEYORS & NATIONAL SOCIETY OF PROFESSIONAL SURVEYORS
2554 N. 100TH STREET
P.O. BOX 26596
WAUWATOSA, WISCONSIN 53226
(414) 257-2212 FAX : (414) 257-2443

DATE : 03/01/2022
JOB NO. 35221CSM-2 SHEET 1 OF 9

24

MAP WAUKESHA county

Waukesha County GIS Map

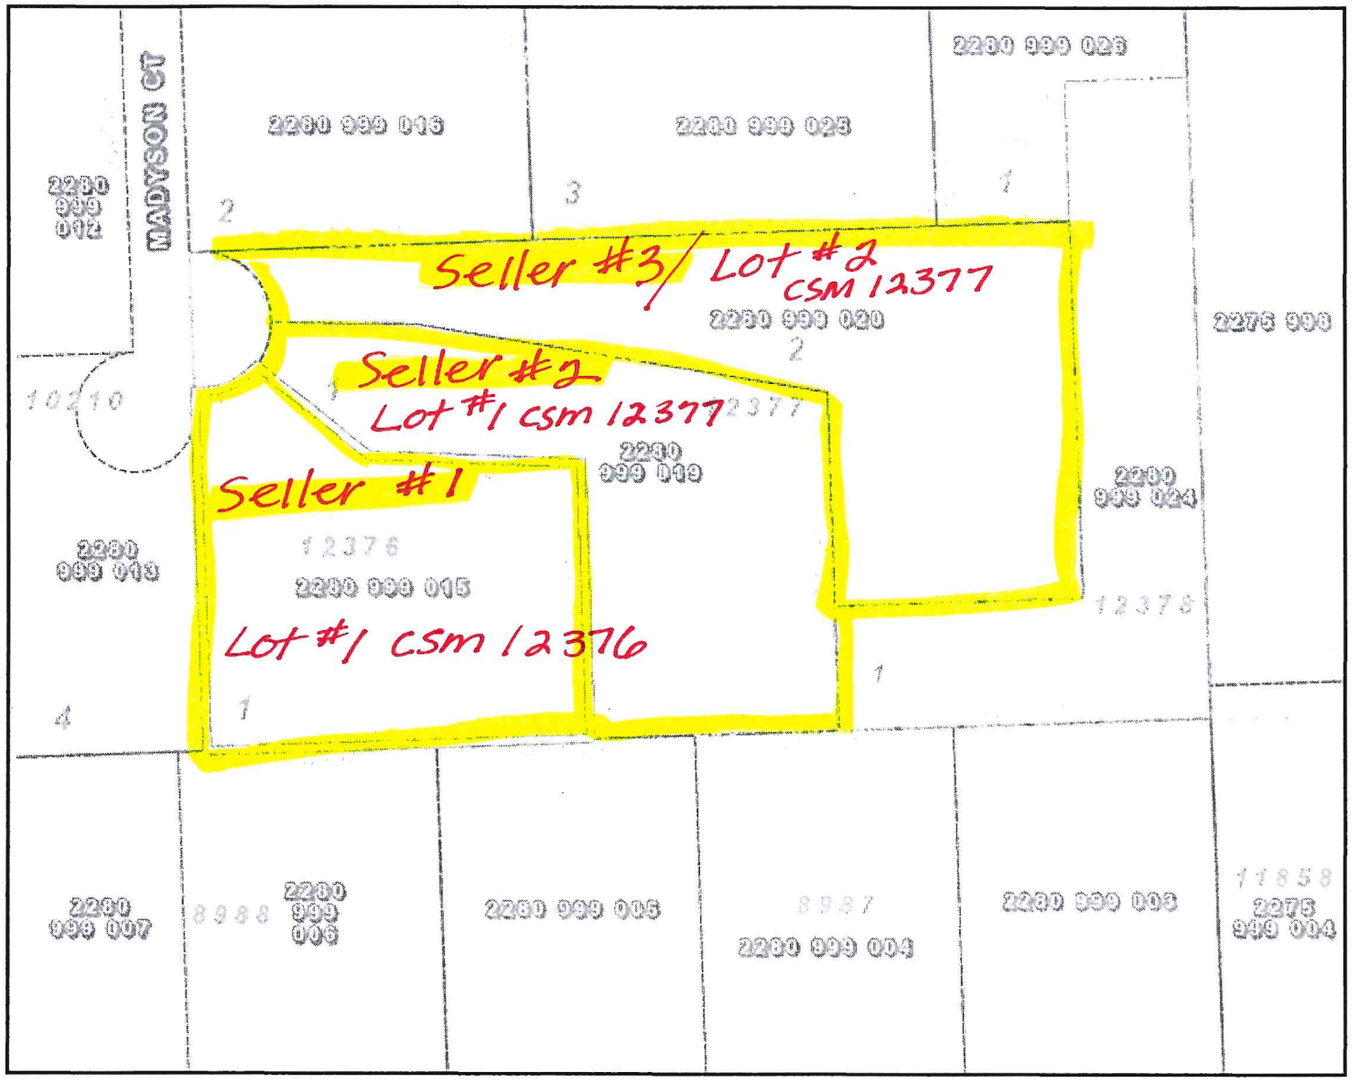

Legend

- Plats
- Retired Plats
- Municipal Boundary_2K
- FacilitySites_2K_Labels
- Parcel_Dimension_2K
- Note_Text_2K
- Lots_2K
  - Lot
  - Unit
  - General Common Element
  - Outlot
- SimultaneousConveyance
  - Assessor Plat
  - CSM
  - Condominium
  - Subdivision
- Cartoline_2K
  - EA-Easement_Line
  - PL-DA
  - PL-Extended_Tie_line
  - PL-Meander_Line
  - PL-Note
  - PL-Tie
  - PL-Tie_Line
  - <all other values>
- Road Centerlines_2K
- Railroad_2K
- TaxParcel_2K
- Waterbodies_2K_Labels
- Waterlines_2K_Labels
- Municipal Boundary_5K
- FacilitySites_5K_Labels
- Waterbodies_5K_Labels
- Waterlines_5K_Labels
- Railroad_5K
- SimultaneousConveyance
  - Assessor Plat

0 170.11 Feet

The information and depictions herein are for informational purposes and Waukesha County specifically disclaims accuracy in this reproduction and specifically admonishes and advises that if specific and precise accuracy is required, the same should be determined by procurement of certified maps, surveys, plats, Flood Insurance Studies, or other official means. Waukesha County will not be responsible for any damages which result from third party use of the information and depictions herein, or for use which ignores this warning.

Notes:

Printed: 9/24/2025