


Possible lot split*

*This has NOT been approved and remains hypothetical;
property is being sold in its entirety of 7.01 deeded acres

CERTIFIED SURVEY MAP NO.

BEING A PART OF PARCEL 2 OF CSM NO. 3961 LOCATED IN THE NW 1/4
OF THE NE 1/4 AND THE NE 1/4 OF THE NW 1/4 OF SEC. 31, T.8N., R.18E.,
TOWN OF MERTON, WAUKESHA COUNTY, WISCONSIN

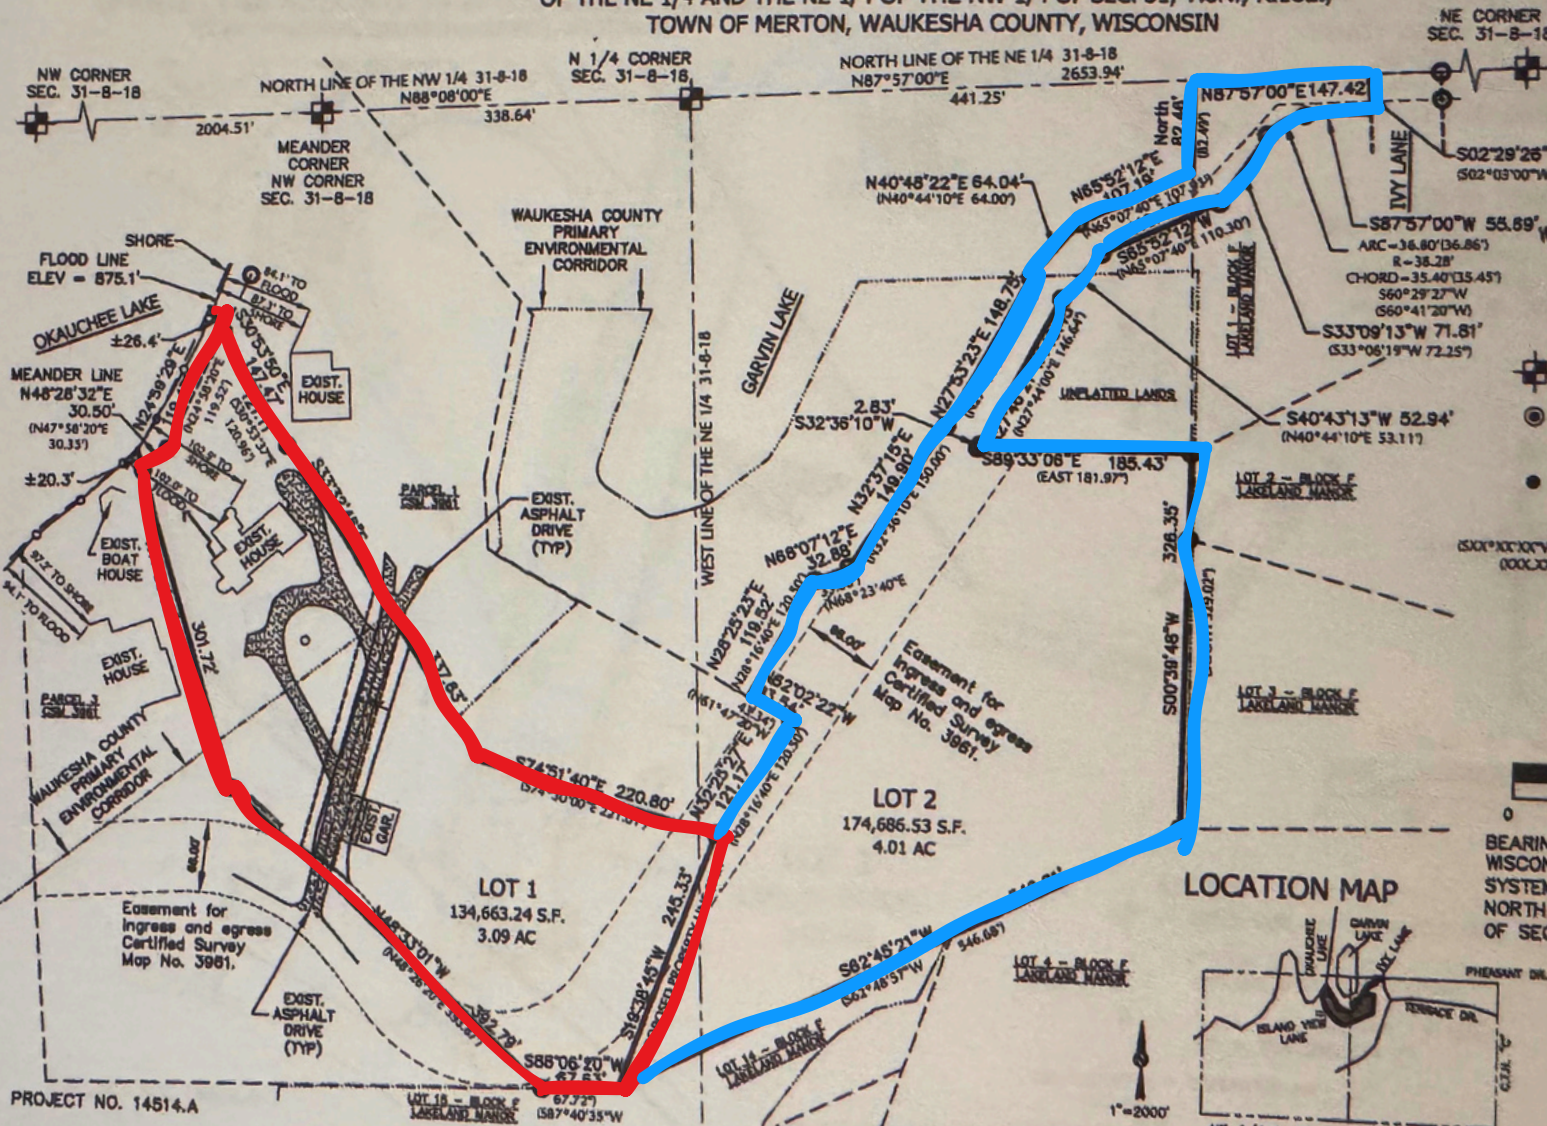

SURVEYOR:
ANNETTE C. NELSON, RLS S-2721
YAGGY COLBY ASSOCIATES
PO BOX 180500
DELAFIELD, WI 53018
(262) 646-6855

SURVEY FOR:
WOLFGANG & GEORGE ANN STROHWAG
3285 INDUSTRIAL ROAD
RICHFIELD, WI 53076

- LEGEND**
- CONC. MON. W/ BRASS CAP FND.
 - 1" IRON PIPE FOUND (UNLESS OTHERWISE STATED)
 - 1" DIA. IRON PIPE SET, 18" LONG, WT. = 1.13 LBS./LIN. FT.
 - RECORDED AS

SCALE: 1" = 150'

BEARINGS ARE REFERENCED TO THE
WISCONSIN STATE PLANE COORDINATE
SYSTEM, SOUTH ZONE (NAD 1927) GRID
NORTH ON THE NORTH LINE OF THE NE 1/4
OF SECTION 31-08-18 AS N87°57'00"E.

LOCATION MAP



THIS INSTRUMENT DRAFTED BY KAREN J. PATRICK