


HOLLAND & THOMAS, L.L.C. - LAND SURVEYORS

202 West Street Johnson Creek, WI 53038 (920) 699-3305

PLAT OF SURVEY


FOR LOT 24 OF HERITAGE PARK NORTH, AND BEING A PART OF THE SW 1/4 OF THE NORTHWEST QUARTER OF SECTION 34, TOWN 9 NORTH, RANGE 20 EAST, VILLAGE OF GERMANTOWN, WASHINGTON COUNTY, WISCONSIN.

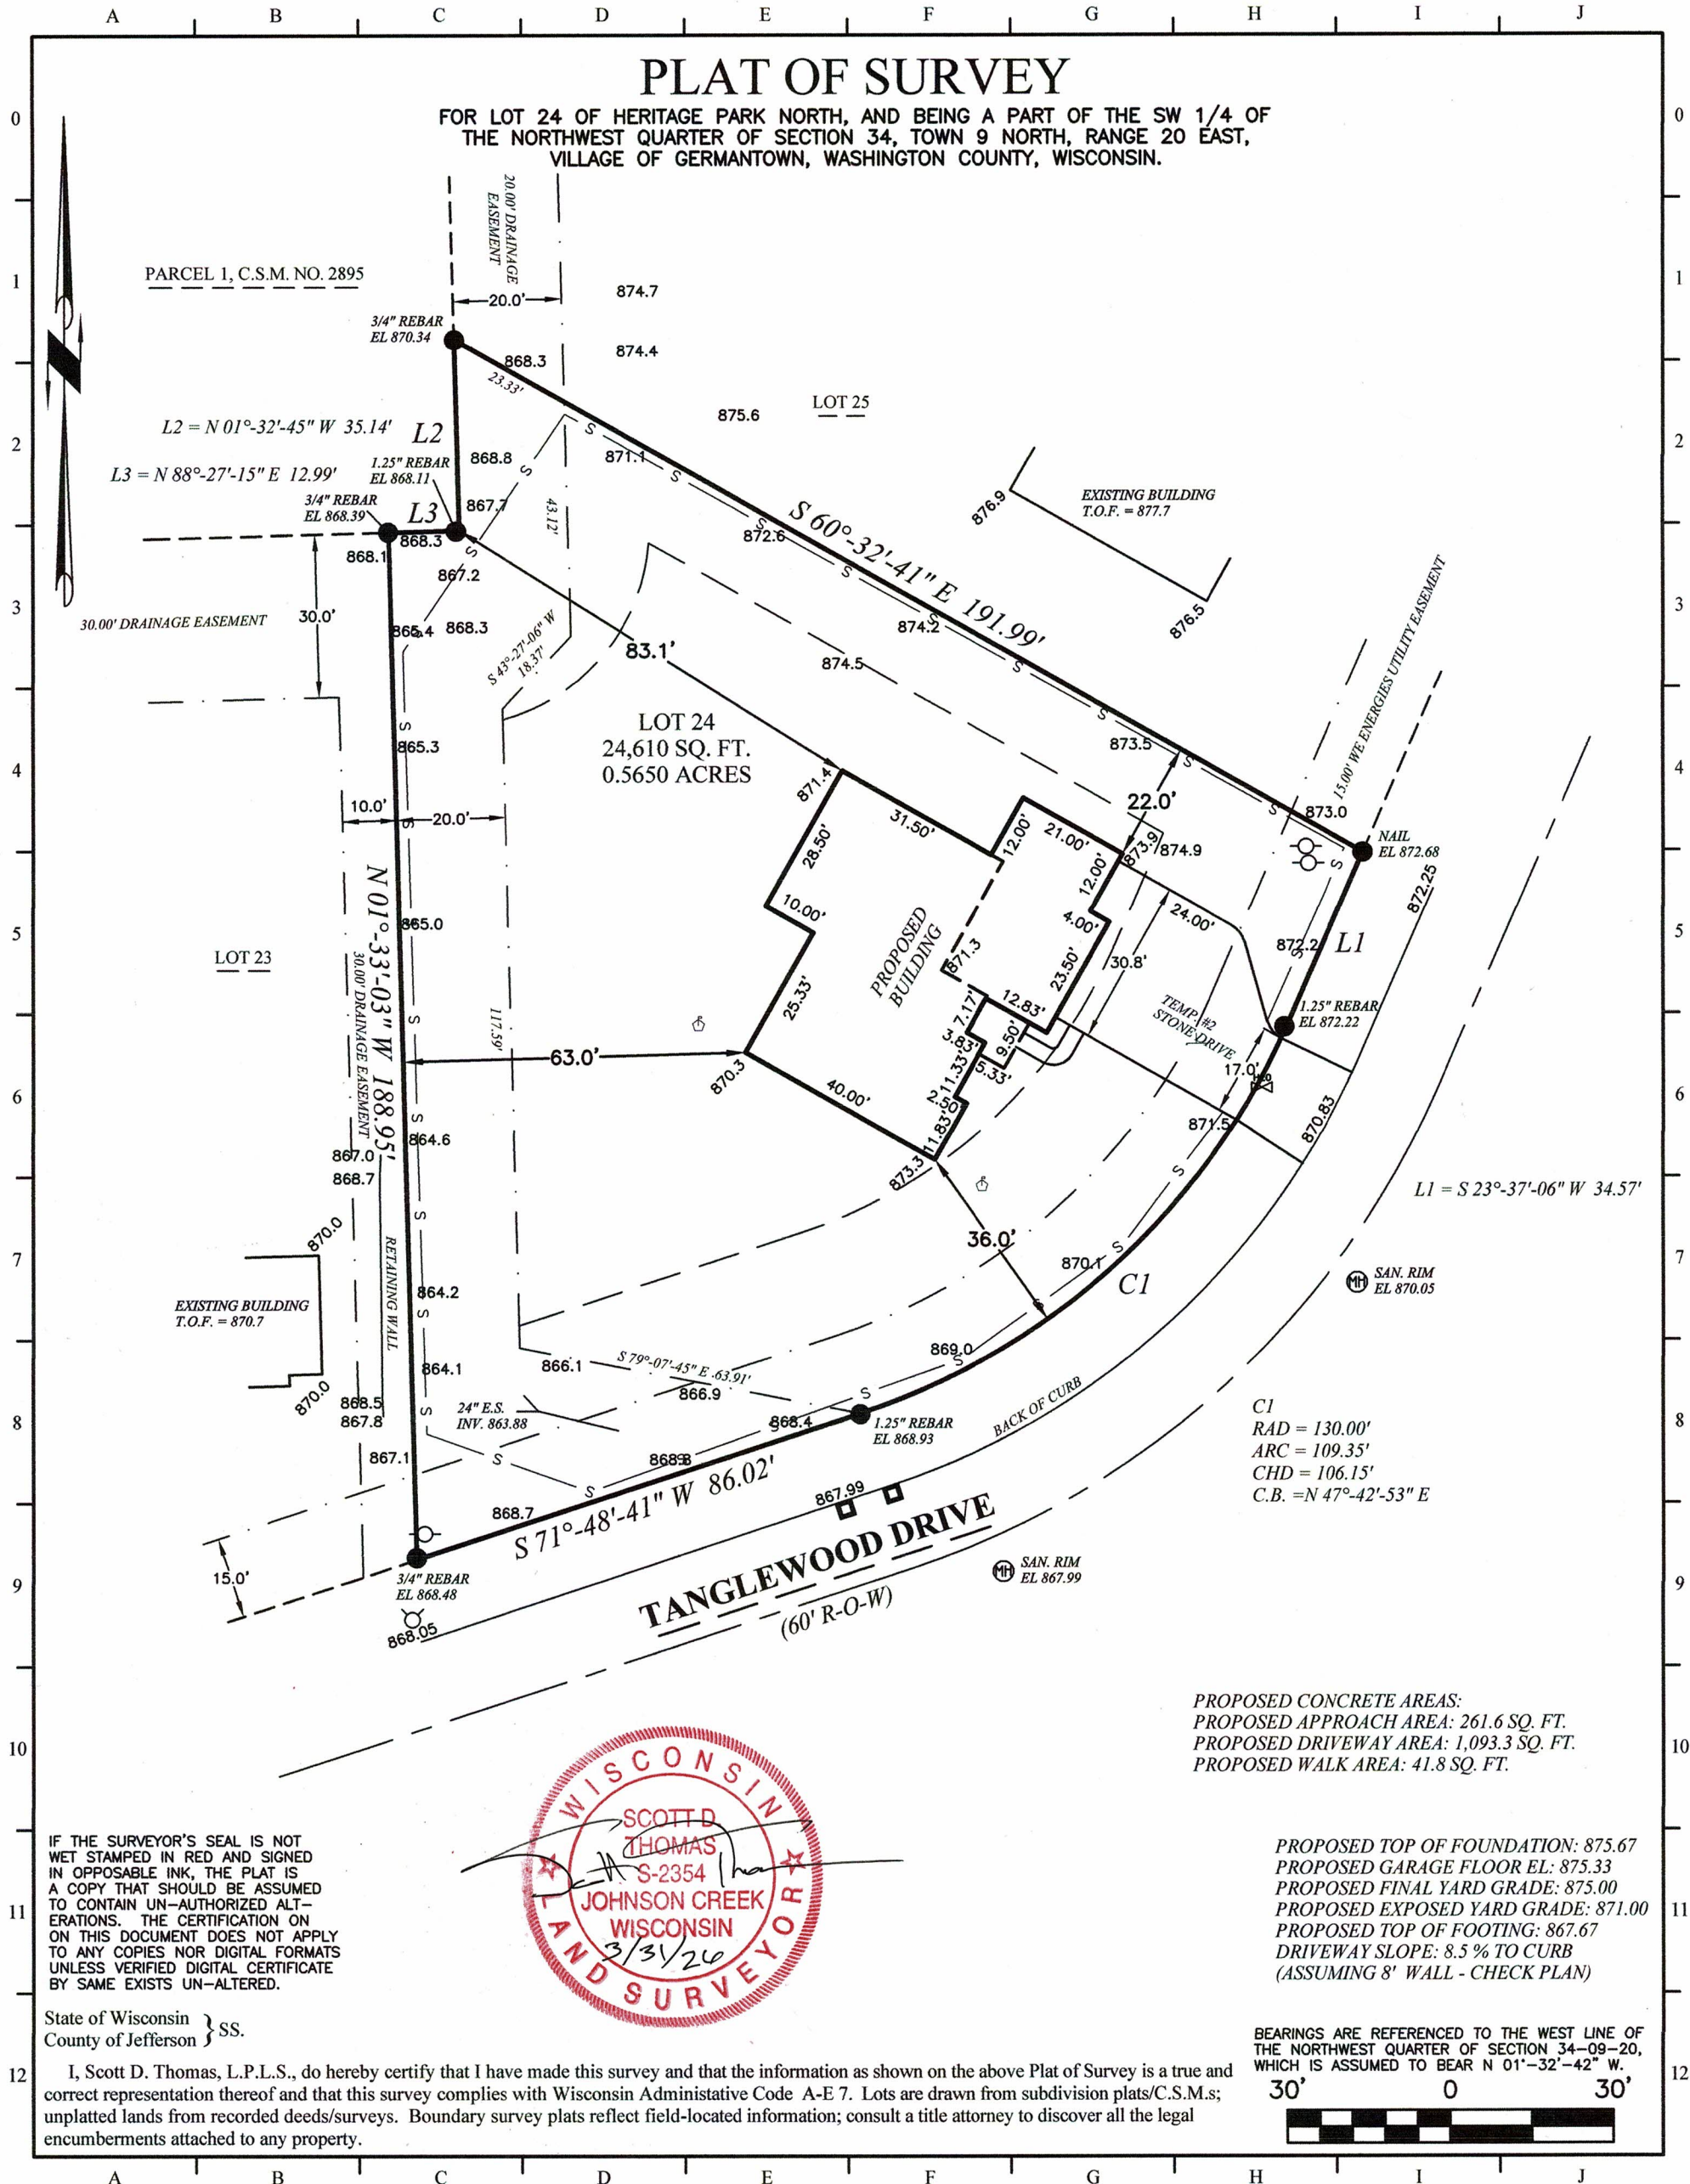

IF THE SURVEYOR'S SEAL IS NOT WET STAMPED IN RED AND SIGNED IN OPPOSABLE INK, THE PLAT IS A COPY THAT SHOULD BE ASSUMED TO CONTAIN UN-AUTHORIZED ALTERATIONS. THE CERTIFICATION ON THIS DOCUMENT DOES NOT APPLY TO ANY COPIES NOR DIGITAL FORMATS UNLESS VERIFIED DIGITAL CERTIFICATE BY SAME EXISTS UN-ALTERED.

State of Wisconsin }
County of Jefferson } SS.

I, Scott D. Thomas, L.P.L.S., do hereby certify that I have made this survey and that the information as shown on the above Plat of Survey is a true and correct representation thereof and that this survey complies with Wisconsin Administrative Code A-E 7. Lots are drawn from subdivision plats/C.S.M.s; unplatted lands from recorded deeds/surveys. Boundary survey plats reflect field-located information; consult a title attorney to discover all the legal encumbrances attached to any property.

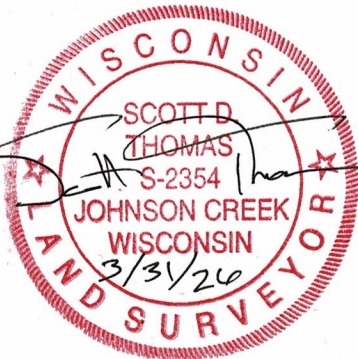

LEGEND: These standard symbols may be found in the drawing.

- | | |
|-------------------------------|-----------------------------|
| ● Lot Corner (Found) w/desc. | ⊥ Lateral End |
| ○ 18" X 3/4" Dia. Rebar (Set) | ⊕ Offset Stake |
| □ Elec. Trans. Box | — — — Easement Boundary |
| ⊕ Man Hole | — — — Building Setback Line |
| ○ Utility Pedestal | — S — Proposed Silt Fence |
| ⊕ Fire Hydrant | |
| ⊕ Water Valve | |
| ⊕ Catch Basin | |

C:\Holland&Thomas\260358.dwg; Drawn By: NLH; Checked By: SDT; F.W.F: 03-25-26; S: 03-31-26.

PROJECT: 1053 0-00-024

BUILDER: Stepping Stone Homes
19435 W. Capital Dr., #102
Brookfield, WI 53045
Ph: (262) 695-4485

Holland & Thomas, L.L.C.
Land Surveyors
202 West Street
Johnson Creek, WI 53038

Digitally signed by
Scott D. Thomas
Date: 2026.03.31
10:48:02 -05'00'