


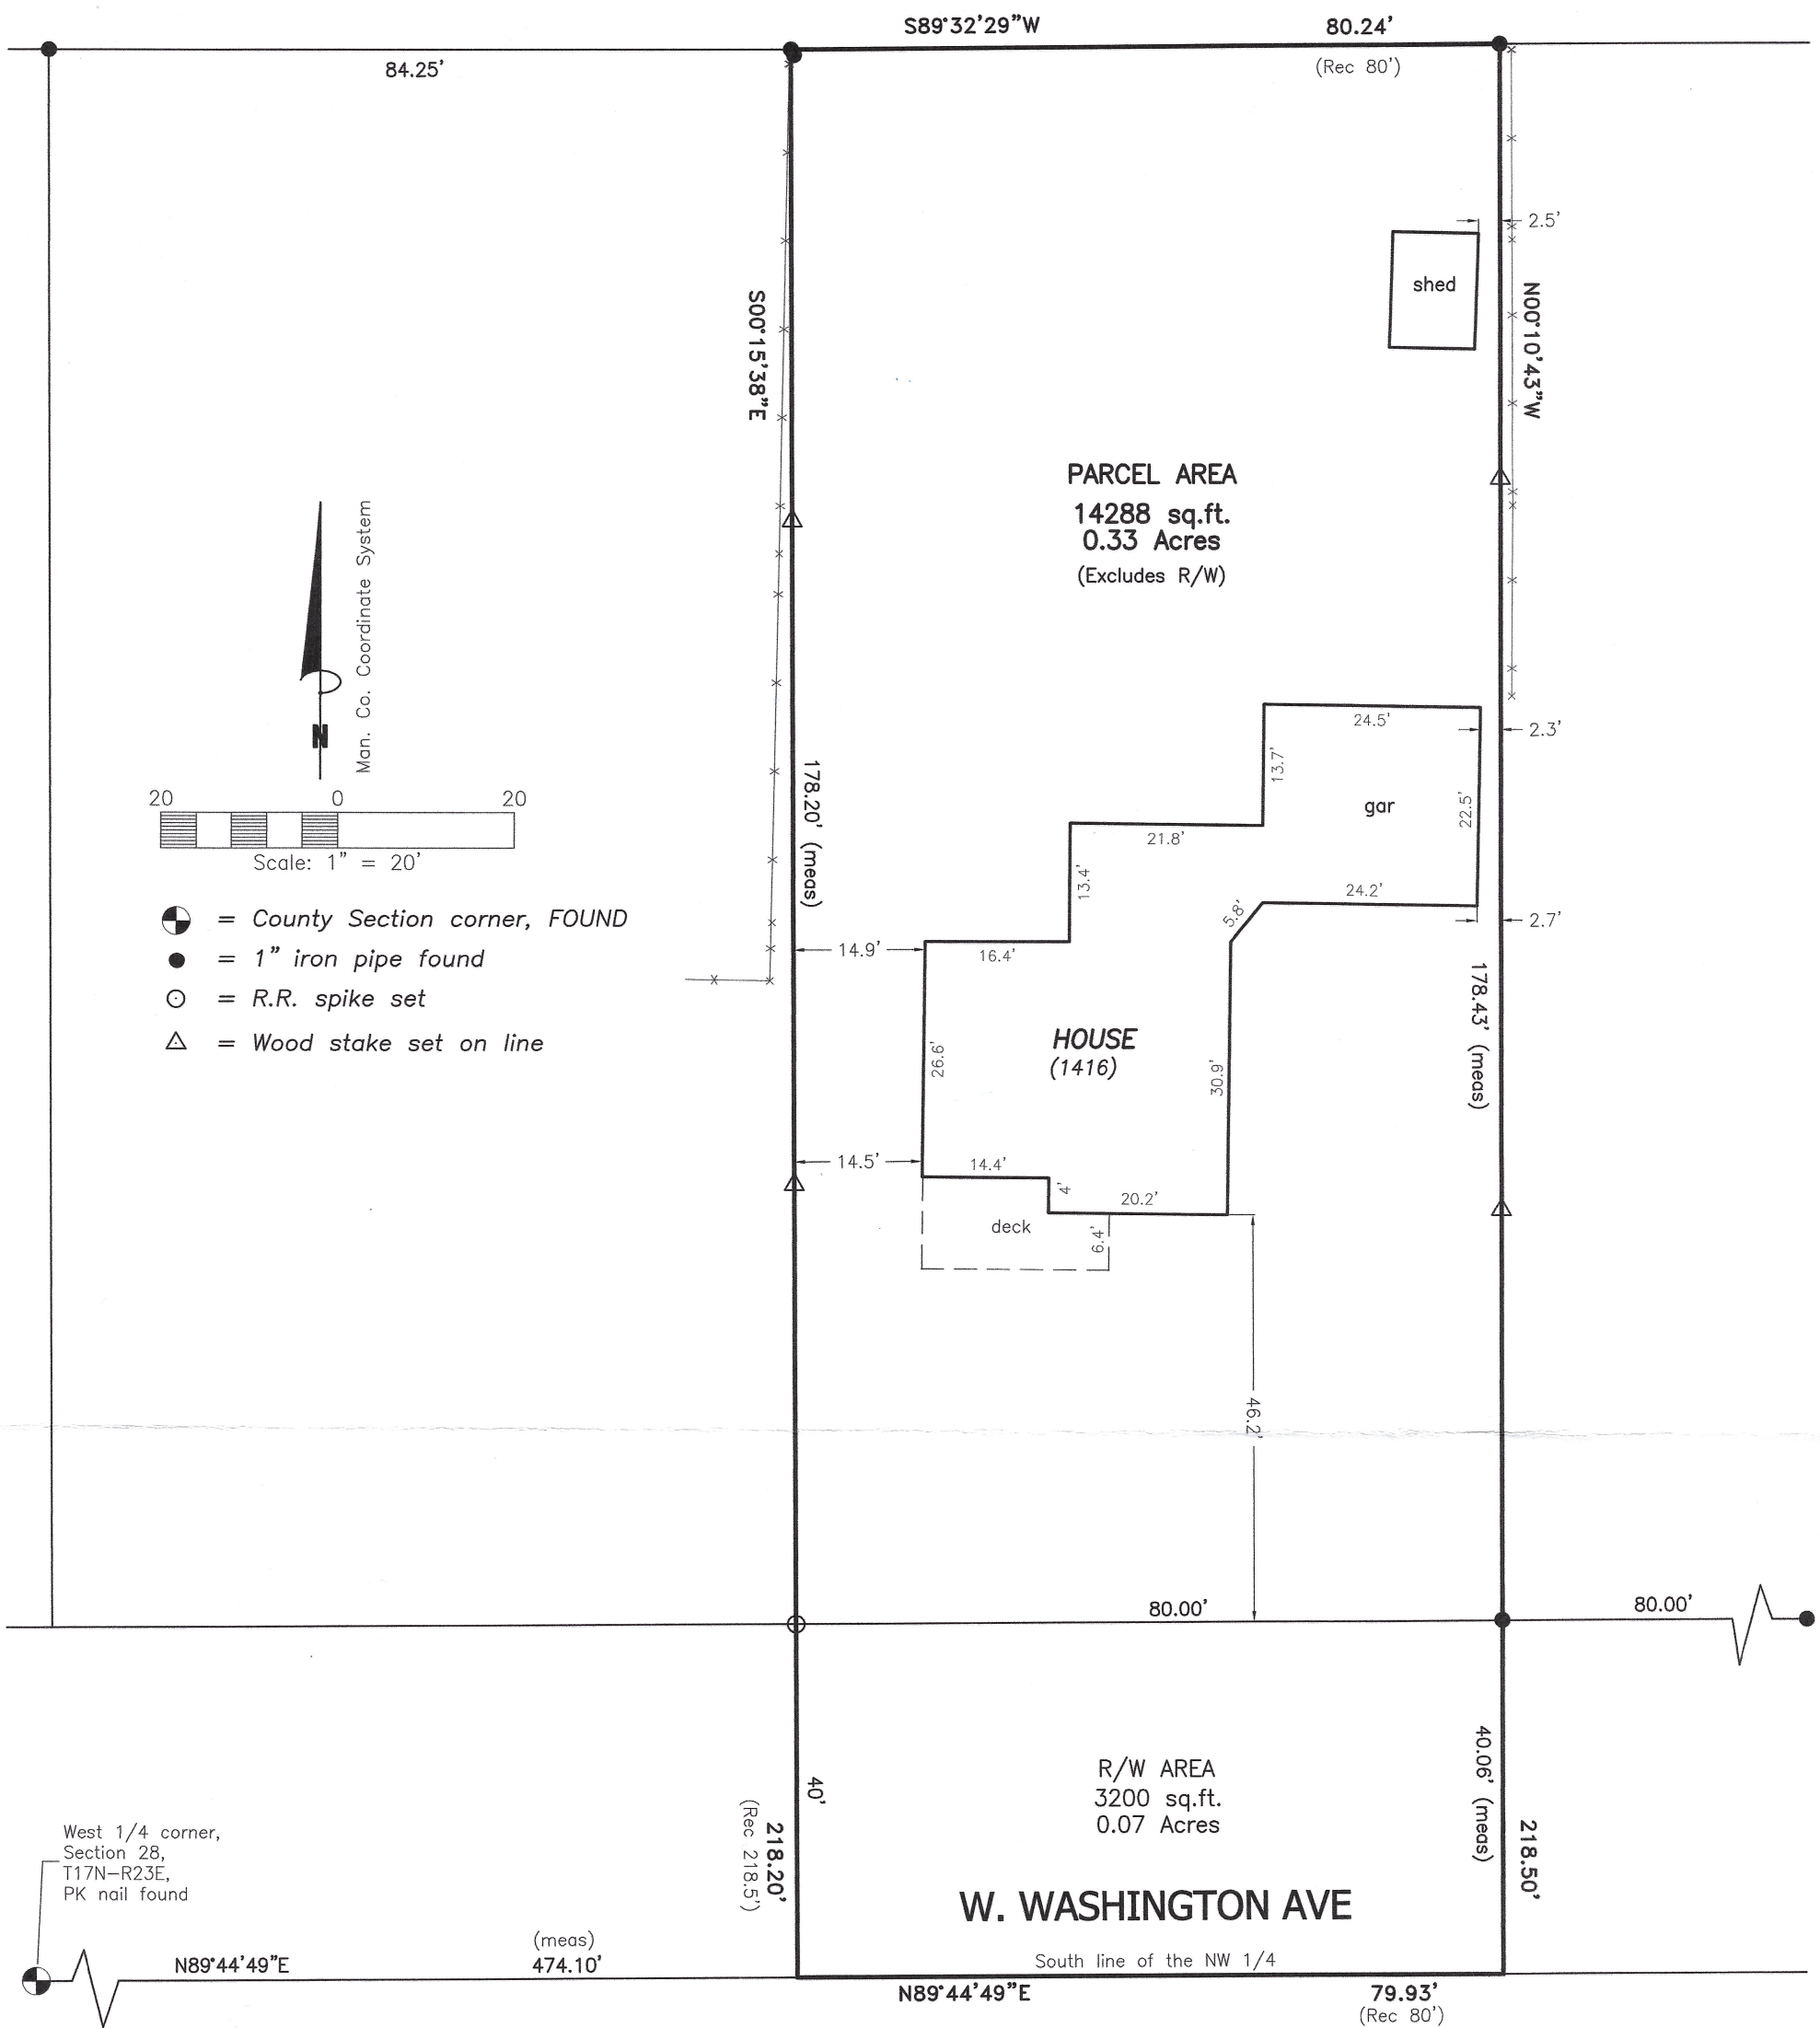


Plat of Survey
for
Jay & Brittany Kreul

Part of the SW 1/4 of the NW 1/4 of Section 28, T17N-R23E,
Village of Cleveland, Manitowoc County, Wisconsin.
Subject to easements of record

I, John M. DuMez, Wisconsin Professional Land Surveyor, certify
that I have surveyed the described property and that the map
shown is a true and accurate representation thereof to the best
of my knowledge and belief.

John M. DuMez 10 / 17 / 2023
John M. DuMez - Wisconsin P.L.S. S-2267 Date

The certification contained on this document shall not apply to copies.

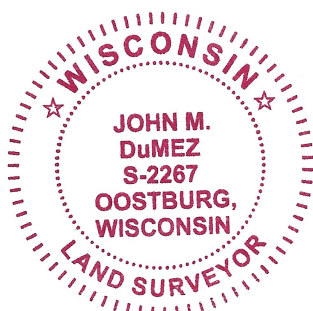

Compsite
Surveying & Mapping
Oostburg, Wisconsin
(920) 564-6812

TAX KEY No. 031-028-007-002.03
ADDRESS: 1416 W Washington Ave
PATH: c:\projects2\kreul_jb\dwg\kreul_jb.dwg
DRAWN BY: jdm
PROJECT: 4592