


PLAT OF SURVEY
OF

Unit 20-49, Geneva National Condominium No. 20, created by a "Declaration of Condominium" recorded on May 31, 1990, in Volume 488 of Records, pages 414 through 463, as Document No. 194897, together with any amendments and/or corrections thereto, and by its Condominium Plat and any amendments and/or corrections thereto. Said condominium being located in the Town of Geneva, County of Walworth, and State of Wisconsin.

Parcel Identification No.: JGN 2000049

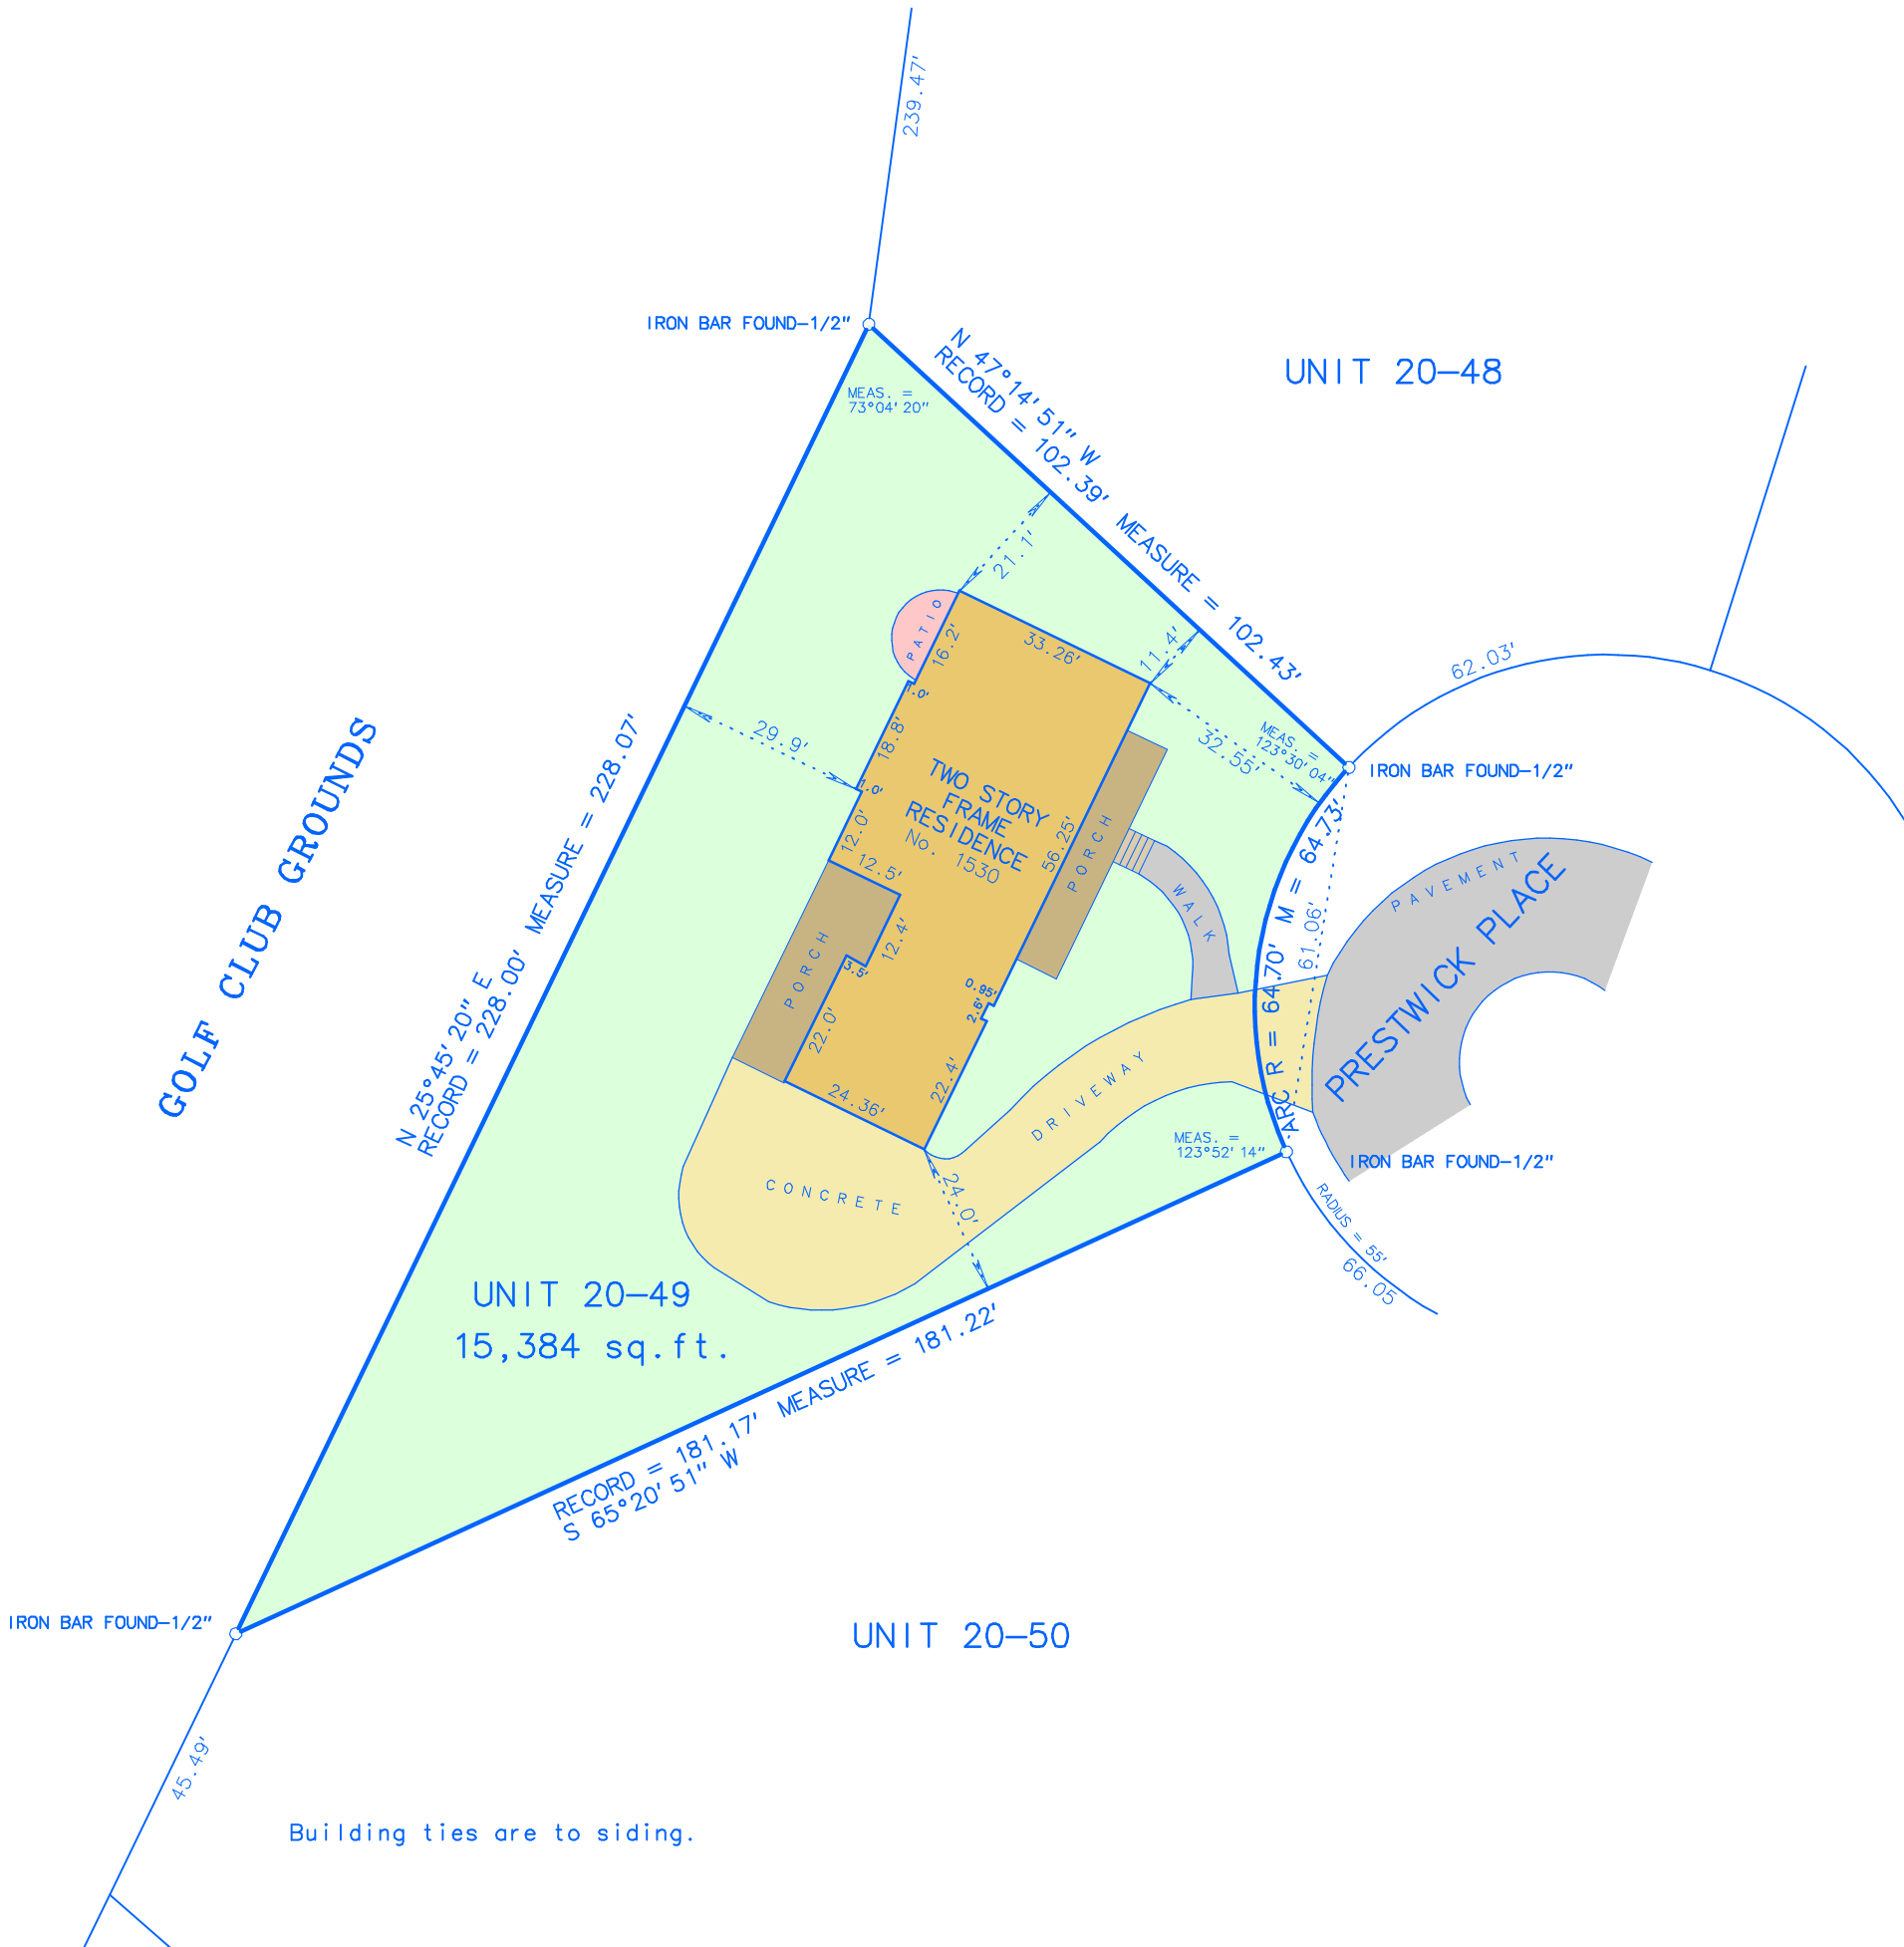

SCALE: 1 inch = 30 feet
ORDERED BY: D. Krause /@ properties
JOB NO.: 26019



Fieldwork completed on and date of certification: March 4, 2026
I hereby certify that I have surveyed the above described property and the above plat is a true representation thereof and shows the size and location of the property, its exterior boundaries, the location and dimensions of all visible structures thereon, boundary fences, apparent easements and roadways and visible encroachments, if any.
This survey is made for the exclusive use of the present owners of the property, and also those who purchase, mortgage or guarantee the title thereto within ONE YEAR from the date hereof.
Dated at Bassett, Wisconsin this 5th day of March 2026.
Mark A. Bolender
Mark A. Bolender
Wisconsin Professional Land Surveyor - 1784