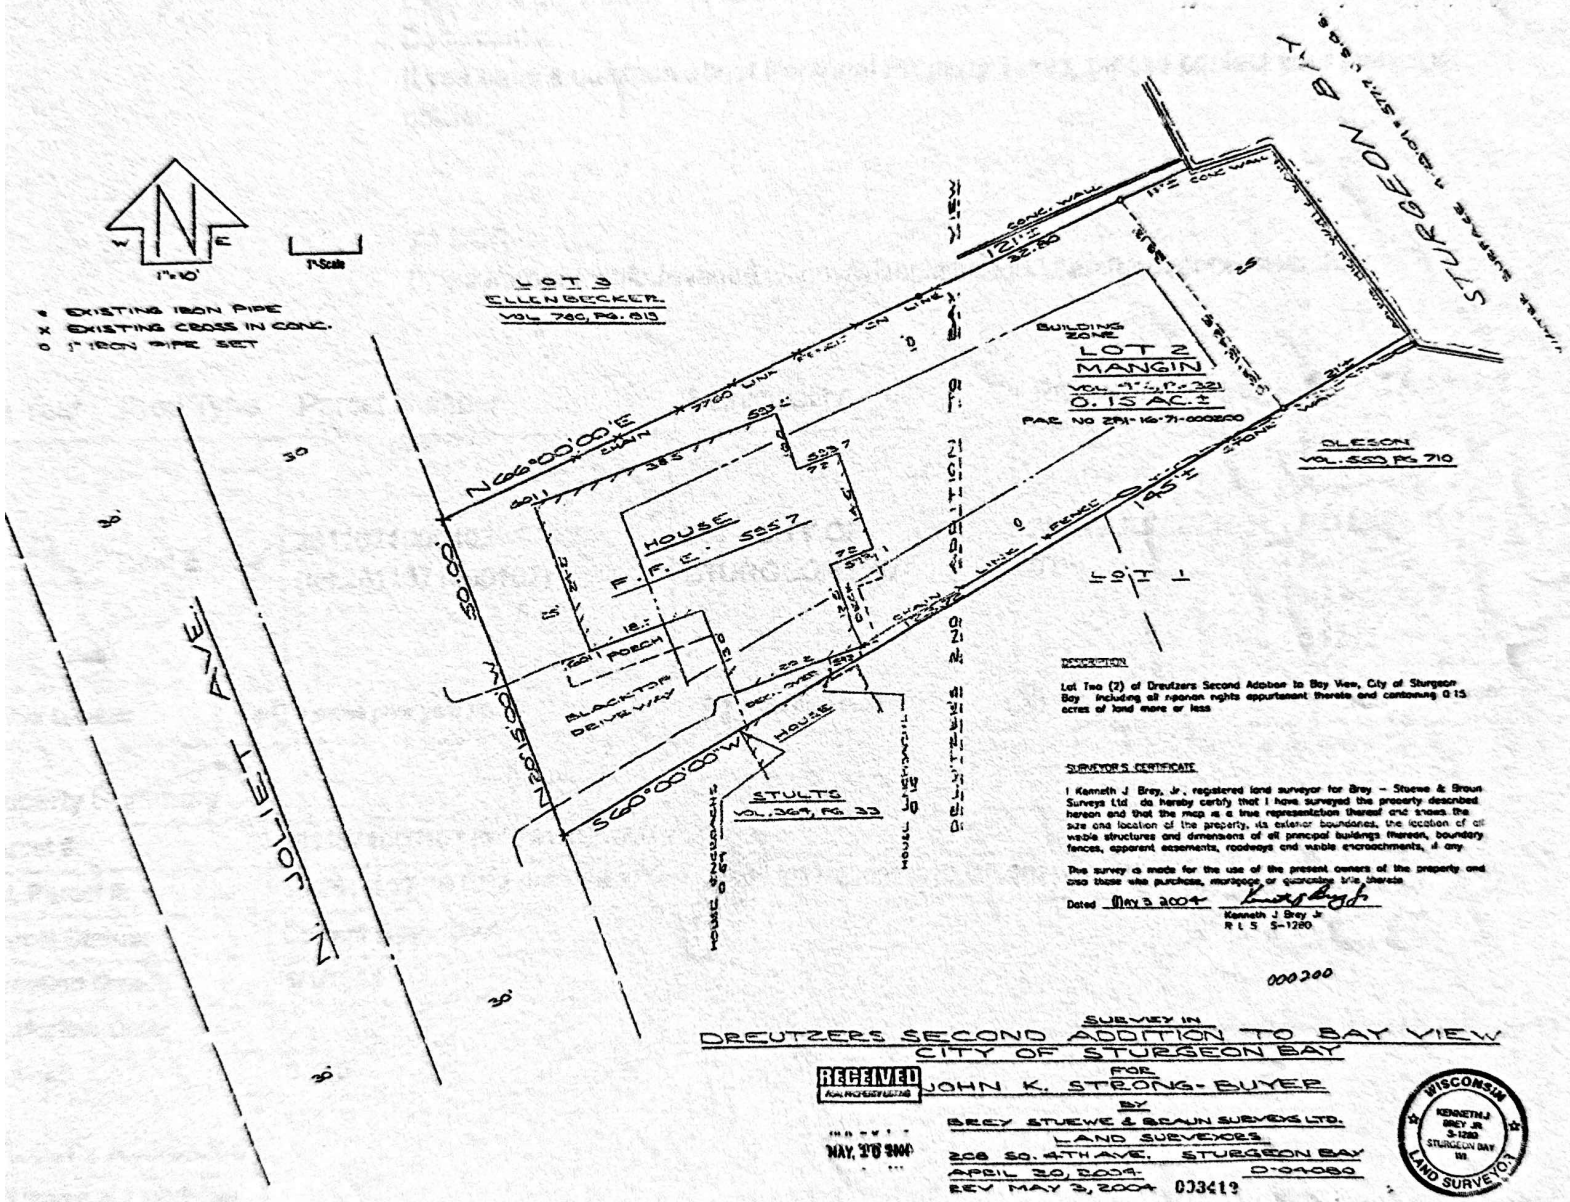

DESCRIPTION

Lot Two (2) of Dreutzers Second Addition to Bay View, City of Sturgeon Bay including all riparian rights appurtenant thereto and containing 0.15 acres of land more or less

SURVEYOR'S CERTIFICATE

I Kenneth J Brey, Jr., registered land surveyor for Brey – Stuewe & Braun Surveys Ltd do hereby certify that I have surveyed the property described hereon and that the map is a true representation thereof and shows the size and location of the property, its exterior boundaries, the location of all visible structures and dimensions of all principal buildings thereon, boundary fences, apparent easements, roadways and visible encroachments, if any

This survey is made for the use of the present owners of the property and also those who purchase, mortgage or guarantee title thereto

Dated May 3 2004

Kenneth J Brey Jr
R L S S-1280

000200

SURVEY IN
DREUTZERS SECOND ADDITION TO BAY VIEW
CITY OF STURGEON BAY
FOR
JOHN K. STRONG-BUYER
BY
BREY STUEWE & BRAUN SURVEYS LTD.
LAND SURVEYORS
208 SO. 4TH AVE. STURGEON BAY
APRIL 30, 2004 D-04080
REV MAY 3, 2004 003419

RECEIVED
MAY 20 2004

WISCONSIN
KENNETH J BREY JR
S-1280
STURGEON BAY
LAND SURVEYOR