
HOLLAND & THOMAS, L.L.C. - LAND SURVEYORS
202 West Street Johnson Creek, WI 53038 (920) 699-3305

PLAT OF SURVEY

FOR LOT 408 OF PRAIRIE CREEK RIDGE ADDITION NO. 9, AND BEING A PART OF THE NE 1/4 OF THE SOUTHWEST QUARTER OF SECTION 22, TOWN 8 NORTH, RANGE 17 EAST, CITY OF OCONOMOWOC, WAUKESHA COUNTY, WISCONSIN.

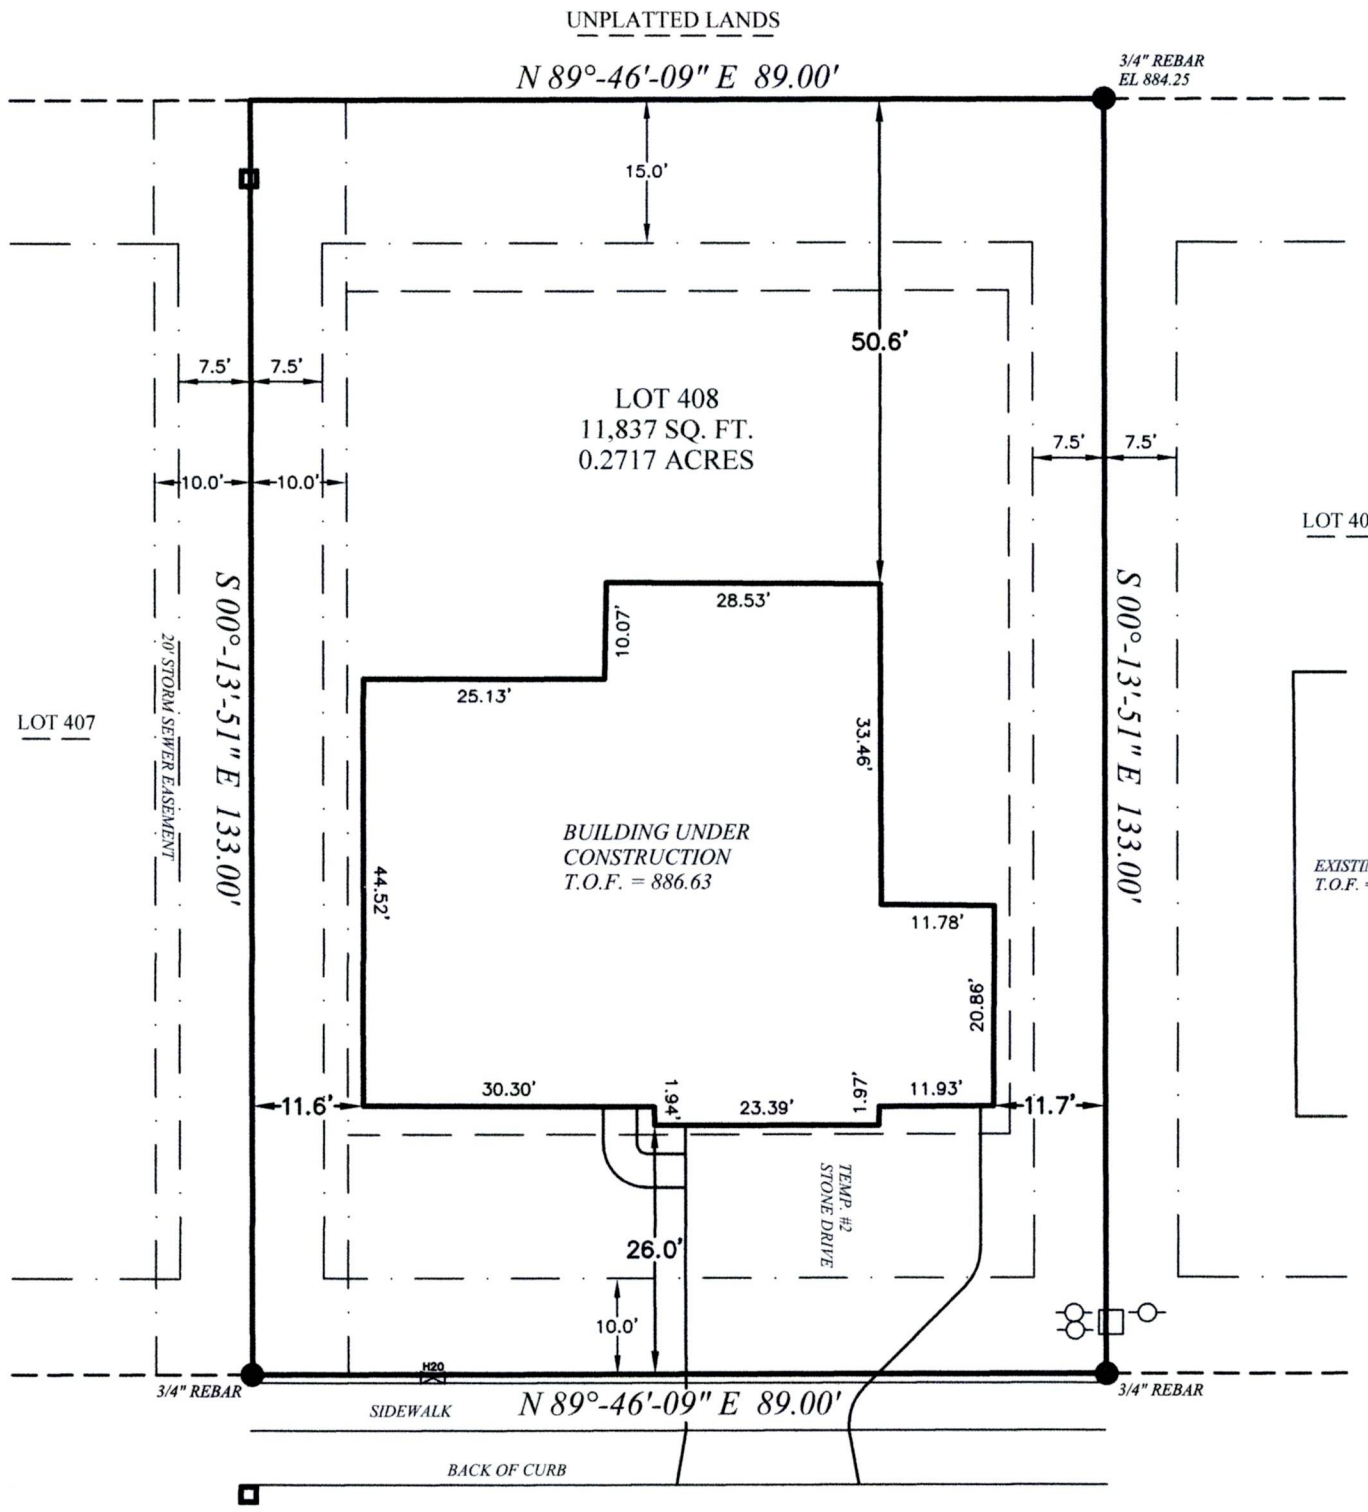

IF THE SURVEYOR'S SEAL IS NOT WET STAMPED IN RED AND SIGNED IN OPPOSABLE INK, THE PLAT IS A COPY THAT SHOULD BE ASSUMED TO CONTAIN UN-AUTHORIZED ALT-ERATIONS. THE CERTIFICATION ON ON THIS DOCUMENT DOES NOT APPLY TO ANY COPIES NOR DIGITAL FORMATS UNLESS VERIFIED DIGITAL CERTIFICATE BY SAME EXISTS UN-ALTERED.

WISCONSIN LAND SURVEYOR
SCOTT D. THOMAS
S-2354
JOHNSON CREEK
WISCONSIN
5/29/26

State of Wisconsin }
County of Jefferson } SS.

I, Scott D. Thomas, L.P.L.S., do hereby certify that I have made this survey and that the information as shown on the above Plat of Survey is a true and correct representation thereof and that this survey complies with Wisconsin Administative Code A-E 7. Lots are drawn from subdivision plats/C.S.M.s; unplatted lands from recorded deeds/surveys. Boundary survey plats reflect field-located information; consult a title attorney to discover all the legal encumberments attached to any property.

BEARINGS ARE REFERENCED TO THE NORTH LINE OF THE SOUTHWEST QUARTER OF SECTION 22-08-17, WHICH IS ASSUMED TO BEAR S 89°-20'-44" E.

20' 0 20'

LEGEND: These standard symbols may be found in the drawing.

- Lot Corner (Found) w/desc.
- 18" X 3/4" Dia. Rebar (Set)
- Elec. Trans. Box
- Man Hole
- Utility Pedestal
- Water Valve
- Catch Basin
- Light Post
- City of Oconomowoc Utility Easement Unless Noted Different
- Building Setback Line

PROJECT: 1032 9-00-408
BUILDER: Stepping Stone Homes
19435 W. Capital Dr. #102
Brookfield, WI 53045
Ph: (262) 695-4485

Holland & Thomas, L.L.C. Land Surveyors 202 West Street Johnson Creek, WI 53038
Digitally signed by Scott D. Thomas
Date: 2026.05.29 15:21:45 -05'00'

C:\Holland&Thomas\260353AB.dwg;Drawn By:NLH;Checked By:SDT;F.W.F:05-28-26;S:05-29-26.