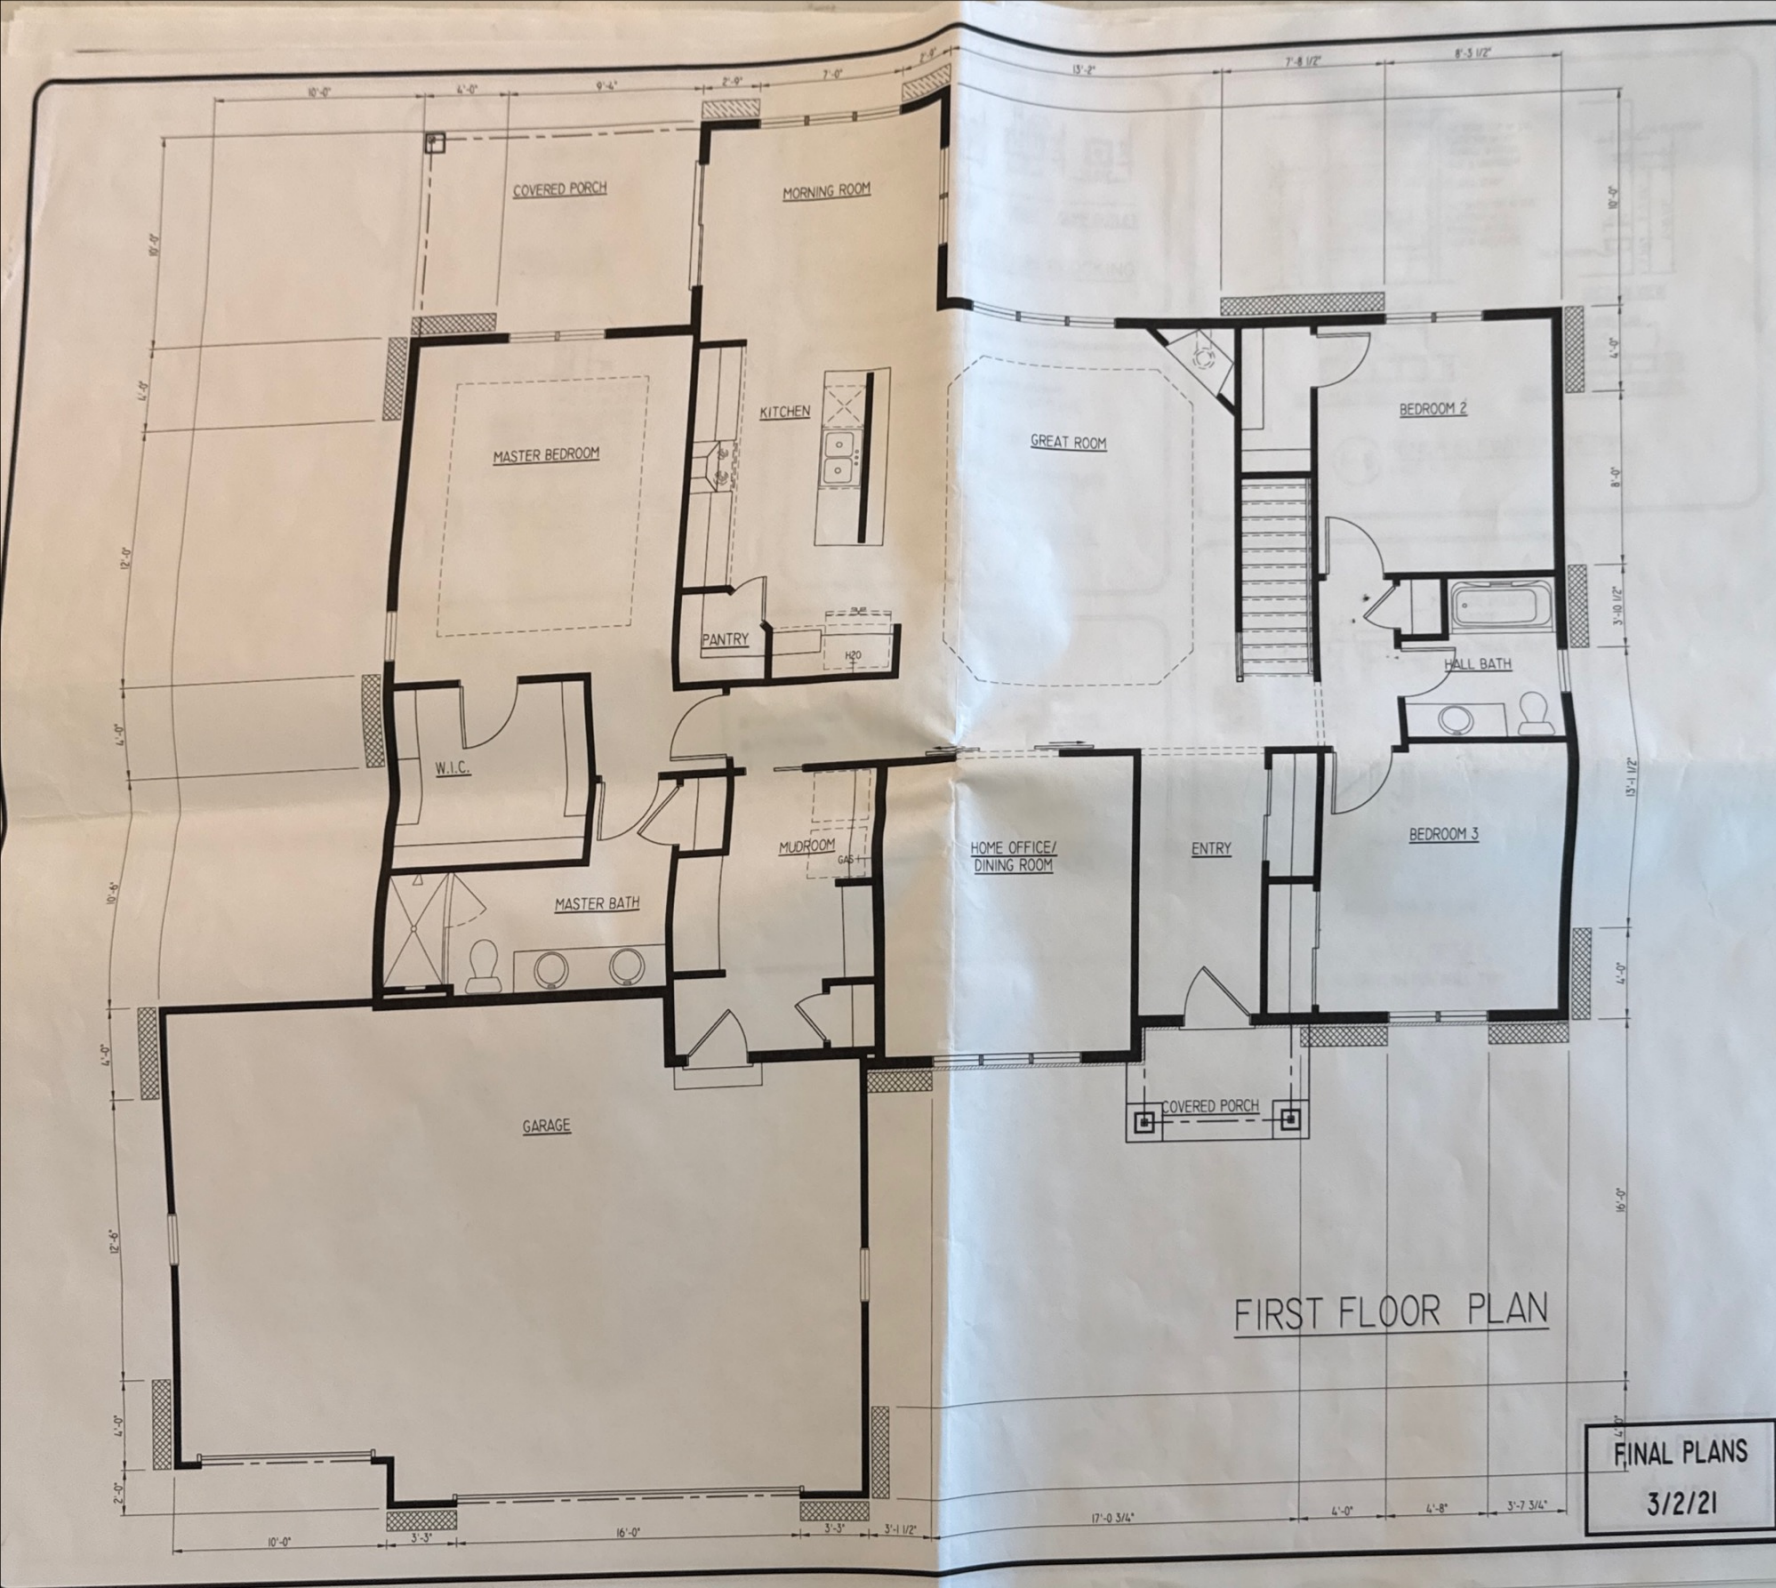


COPYRIGHT 2019 BIELINSKI HOMES ALL RIGHTS RESERVED. NO PART OF THESE PLANS MAY BE REPRODUCED OR TRANSMITTED IN ANY FORM OR BY ANY MEANS, ELECTRONIC OR MECHANICAL, INCLUDING PHOTOCOPYING, RECORDING, OR BY ANY INFORMATION STORAGE AND RETRIEVAL SYSTEM, WITHOUT THE WRITTEN PERMISSION OF BIELINSKI HOMES, INC. ALL INFORMATION CONTAINED IN DRAWINGS IS SUBJECT TO COPYRIGHT PROTECTION.

Model: PEYTON
Elevation: MODERN PRAIRIE
Plan: #1913
Series: HARMONY

BIELINSKI HOMES
1830 Meadow Lane, Suite A • Pewaukee, WI 53072 • (262) 542-9494

Date	By	Revision

Built for:
Lien, Ryan & Whitney
615 Bark River Way,
Dousman, WI 53118

Job Number:
UTLK-H-0095

Phase: FINAL PLANS
Drawn By: BK
Plan Date: 10/26/20 Release Date: 3/2/21

Technical Data:
SQUARE FOOTAGE:
1ST FLOOR - 1942 SQ. FT.
OPEN VOLUME - N/A
TOTAL 1942 SQ. FT.
GARAGE AREA - 672 SQ. FT.
OVERALL WIDTH - 65'-0"
OVERALL DEPTH - 63'-0"

Model: PEYTON
Elevation: MODERN PRAIRIE
Plan: #1913 Series: HARMONY

Sheet Title: WALL BRACING PLAN

Sheet Number: WBI of 1