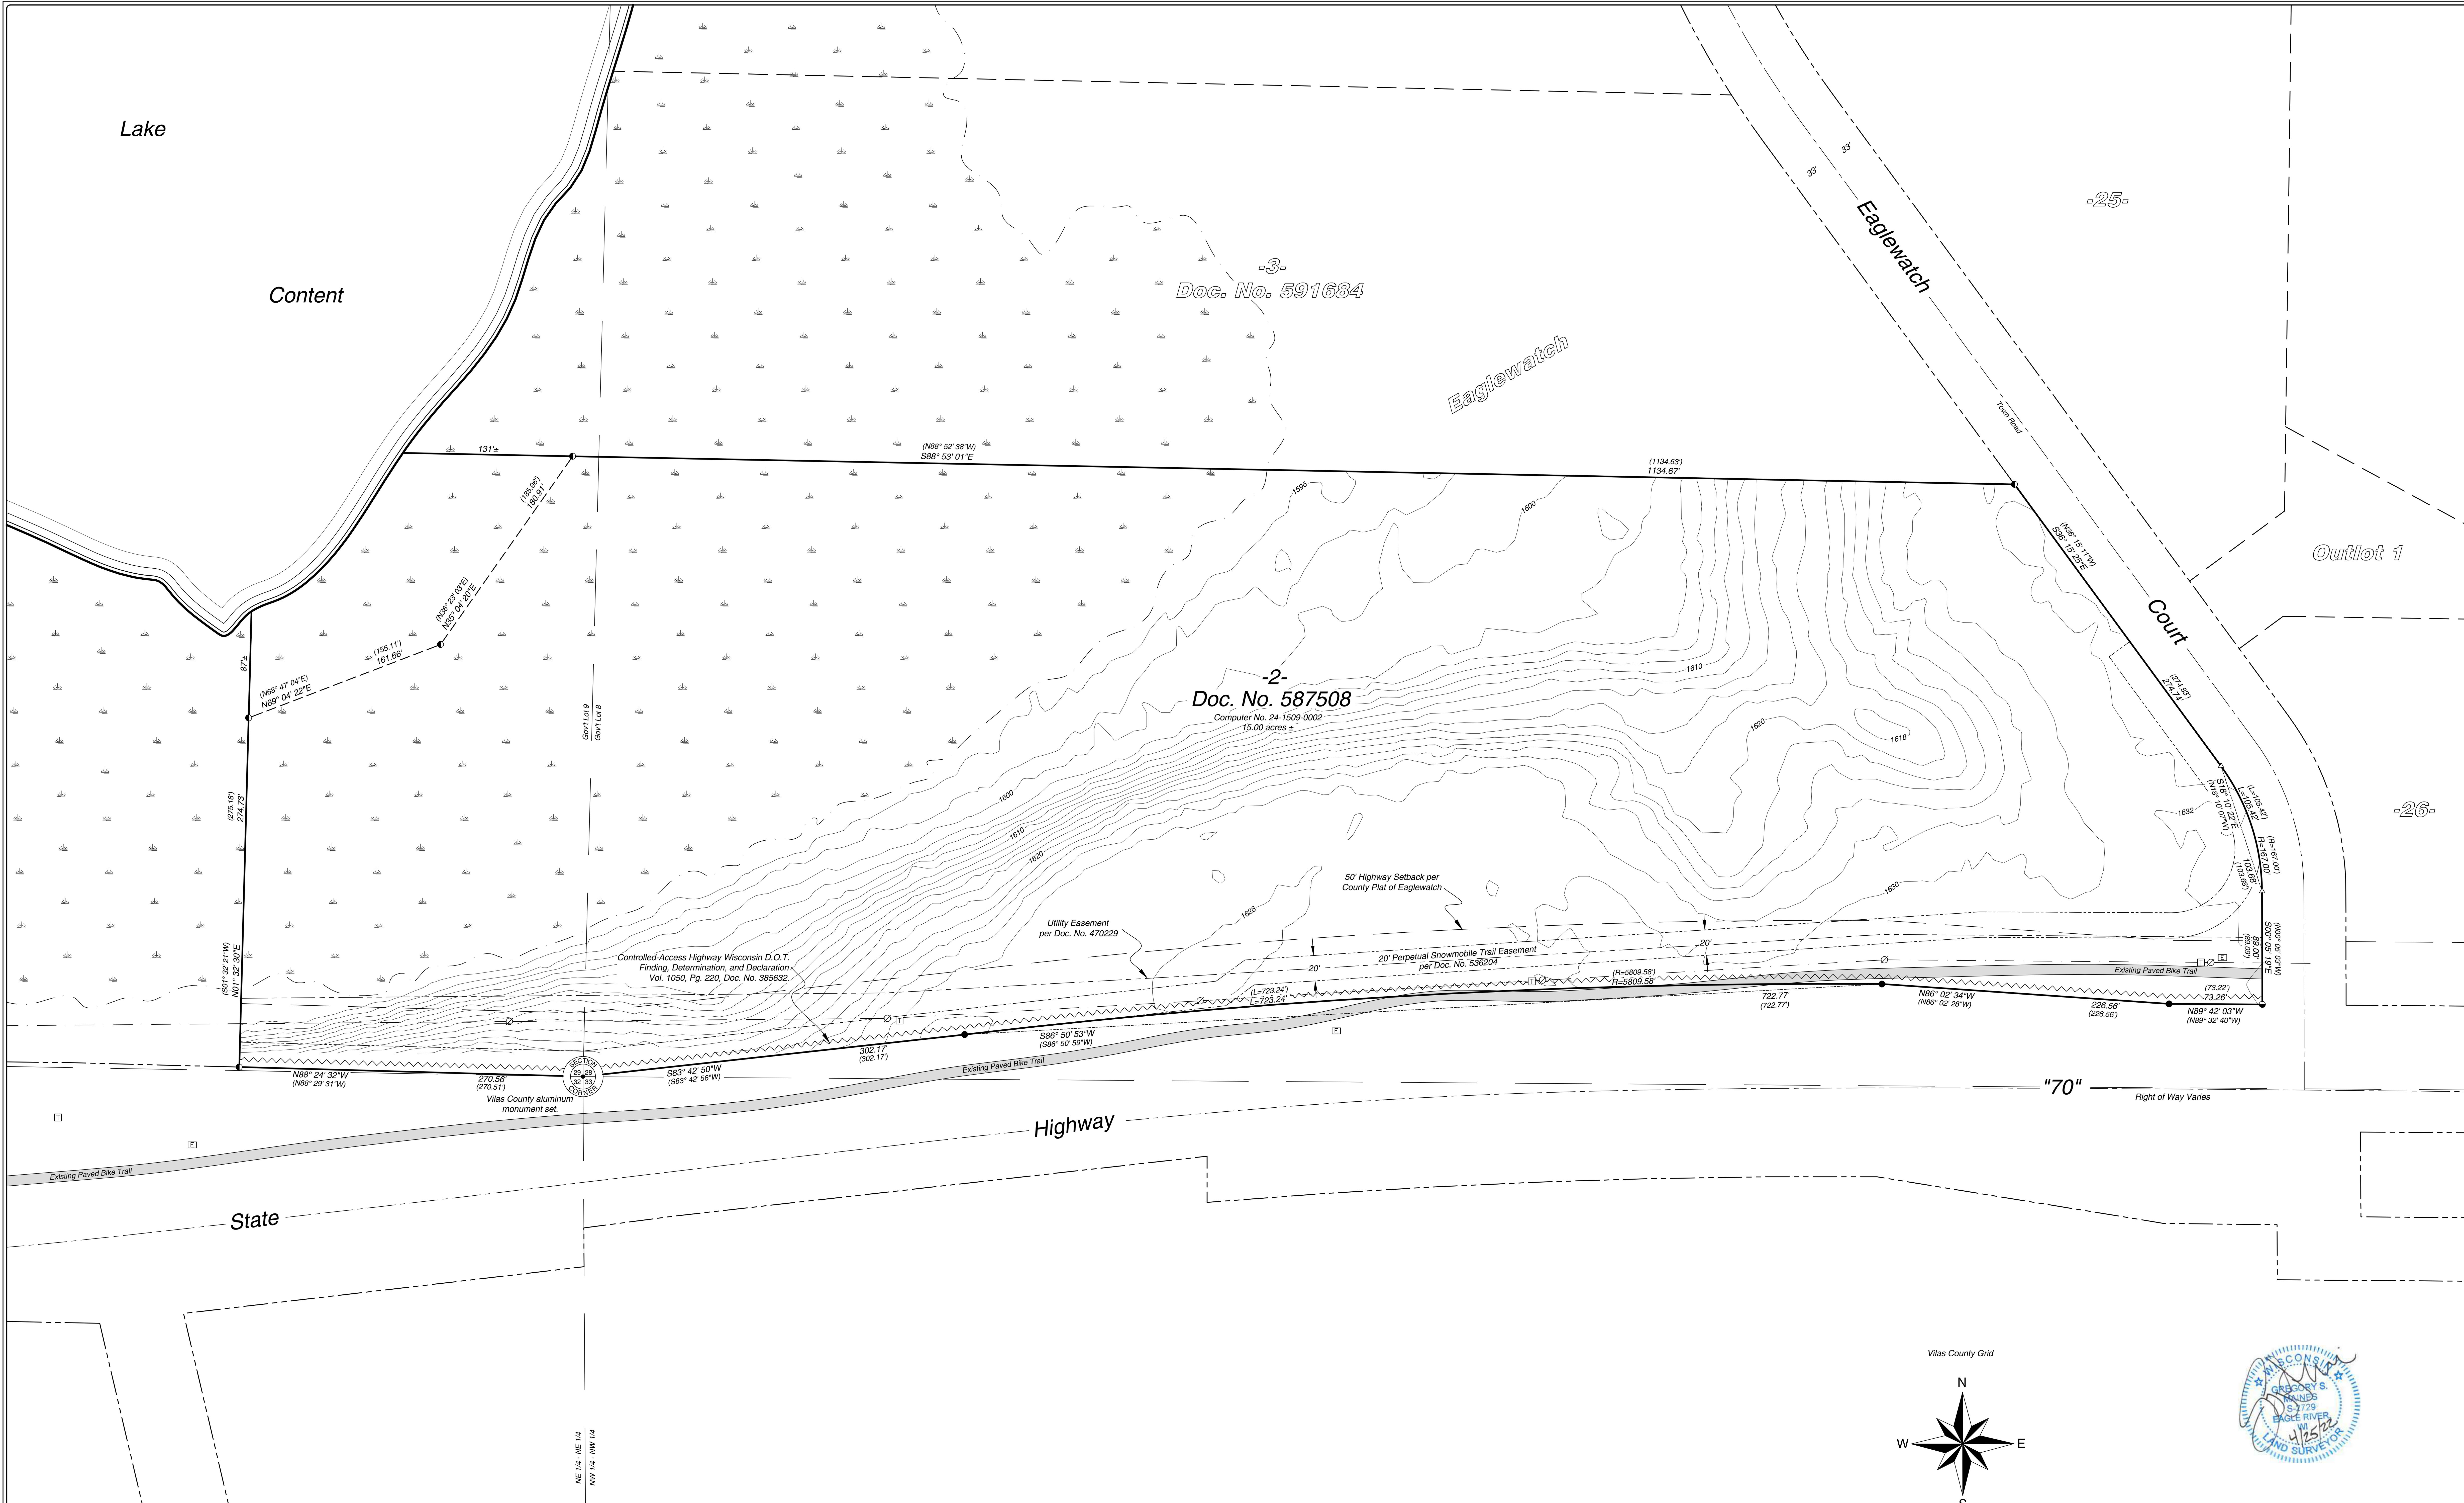

△ Computed position
● 5/8" dia. iron rod found
◐ 1-1/4" dia. iron pipe found
◒ 1-1/4" dia. iron rod found
E Electrical pedestal
T Telephone pedestal
∅ Utility pole
( ) Bearing or distance of record
Wetland
Controlled Access per Doc. No. 385632

Scale 1" = 60'
0' 30' 60' 120'

WISCONSIN GREGORY S. MAINES S-2729 EAGLE RIVER WI 4/25/22 LAND SURVEYOR

I hereby certify that I have surveyed the property shown hereon; that this map represents an accurate survey of said property to the best of my knowledge and belief; and that I have complied with the applicable requirements of the Wisconsin Administrative Code Section A-E 7.

Notes:

1. This survey was done without the benefit of a title commitment, there may or may not be easements of record that benefit or burden the subject property.
2. There was significant snow cover during the time of this survey, there may have been improvements that could not be seen and therefore are not shown.
3. Fieldwork was completed on March 9, 2022.

MAINES & ASSOCIATES
Land Surveyors
Arbor Vitae, WI 54568
Phone 715.356.9485
Eagle River, WI 54521
Phone 715.479.2570
www.mainesandassociates.com

PREPARED FOR:
Anthony & Laura Weiler

Lot 2 of Eaglewatch
Being part of Government Lot 9, Section 29 and Government Lot 5, Section 28, T 40 N, R 8 E
Town of St. Germain
Vilas County, Wisconsin

REVISIONS:

#	BY	DATE

JOB #: 2022051
DRAWN BY: CJH
DATE: 04/25/2022
SHEET 1 OF 1