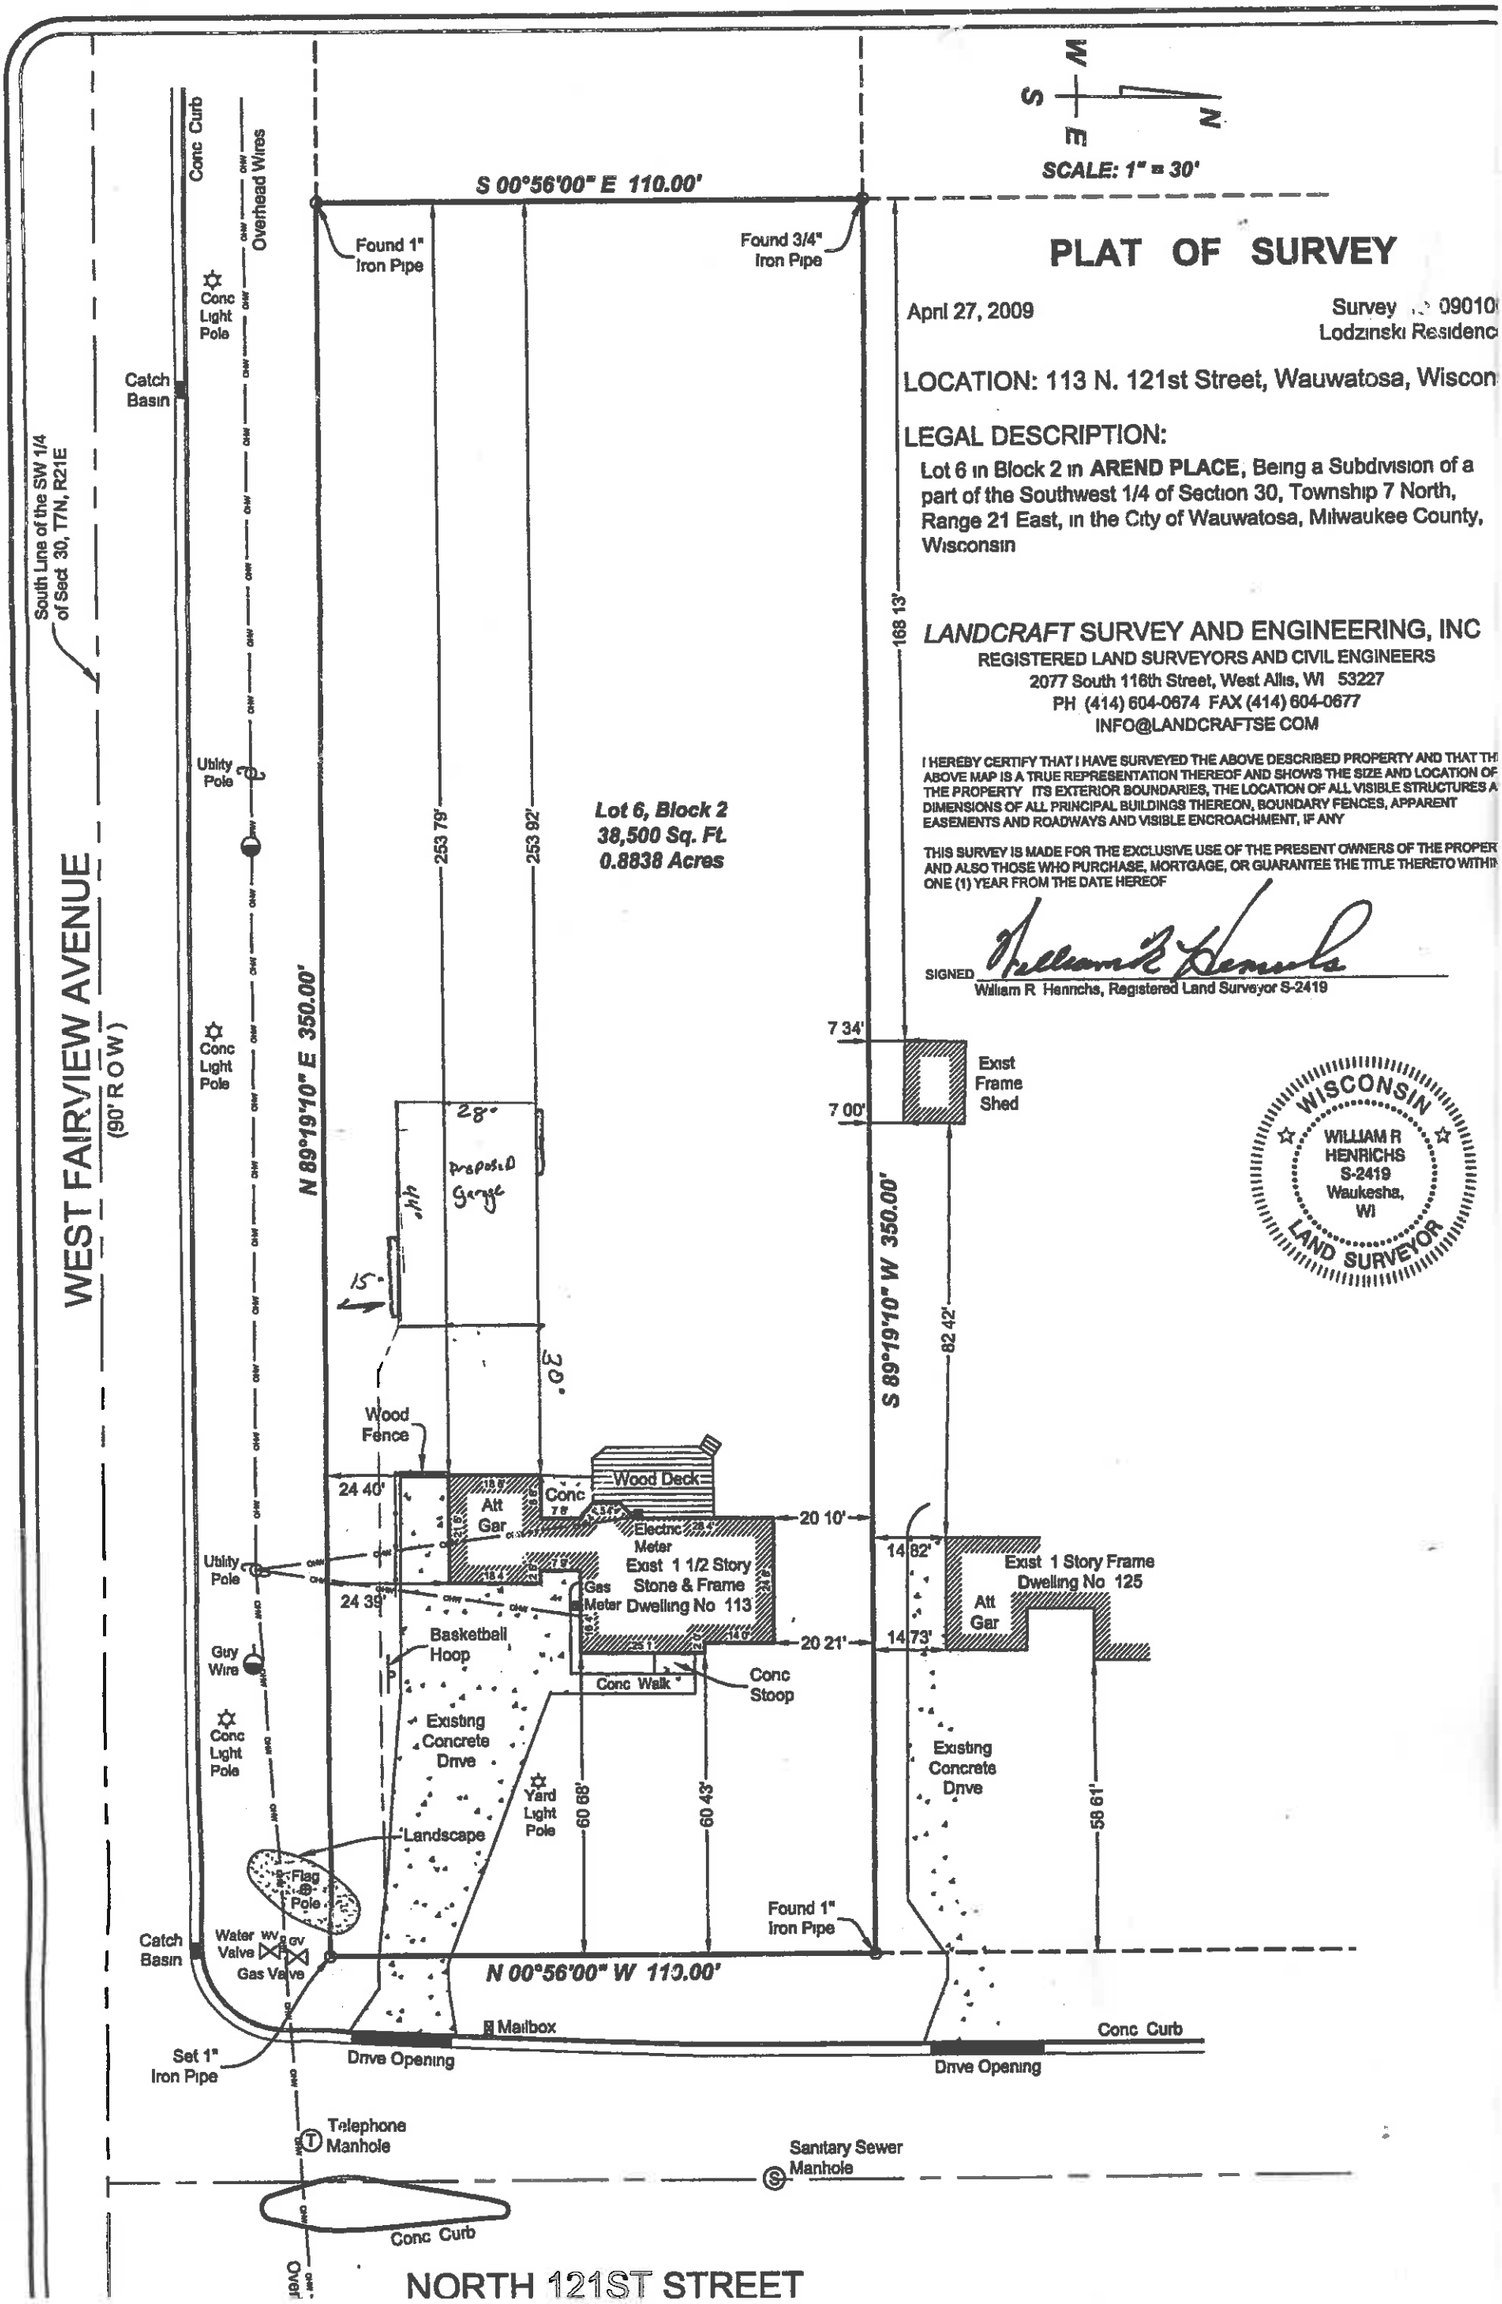


PLAT OF SURVEY

April 27, 2009

Survey [illegible] 09010
Lodzinski Residenc

LOCATION: 113 N. 121st Street, Wauwatosa, Wiscon

LEGAL DESCRIPTION:

Lot 6 in Block 2 in **AREND PLACE**, Being a Subdivision of a part of the Southwest 1/4 of Section 30, Township 7 North, Range 21 East, in the City of Wauwatosa, Milwaukee County, Wisconsin

LANDCRAFT SURVEY AND ENGINEERING, INC
REGISTERED LAND SURVEYORS AND CIVIL ENGINEERS
2077 South 116th Street, West Allis, WI 53227
PH (414) 604-0674 FAX (414) 604-0677
INFO@LANDCRAFTSE COM

I HEREBY CERTIFY THAT I HAVE SURVEYED THE ABOVE DESCRIBED PROPERTY AND THAT TH ABOVE MAP IS A TRUE REPRESENTATION THEREOF AND SHOWS THE SIZE AND LOCATION OF THE PROPERTY ITS EXTERIOR BOUNDARIES, THE LOCATION OF ALL VISIBLE STRUCTURES A DIMENSIONS OF ALL PRINCIPAL BUILDINGS THEREON, BOUNDARY FENCES, APPARENT EASEMENTS AND ROADWAYS AND VISIBLE ENCROACHMENT, IF ANY

THIS SURVEY IS MADE FOR THE EXCLUSIVE USE OF THE PRESENT OWNERS OF THE PROPER AND ALSO THOSE WHO PURCHASE, MORTGAGE, OR GUARANTEE THE TITLE THERETO WITHIN ONE (1) YEAR FROM THE DATE HEREOF

SIGNED William R Henrichs

William R Henrichs, Registered Land Surveyor S-2419

WISCONSIN
WILLIAM R HENRICHS
S-2419
Waukesha, WI
LAND SURVEYOR