015059
015059S1.DWG


DEGEN, FOAT SURVEYING ASSOCIATES

100 SOUTH SECOND STREET
WATERFORD, WISCONSIN
(262)534-5404 (FAX)534-2022

PLAT OF SURVEY

UNIT 15, PHASE 2 ROLLING GREEN COUNTRY ESTATES, A CONDOMINIUM LOCATED IN THE SOUTHEAST 1/4 AND THE SOUTHWEST 1/4 OF SECTION 18, TOWN 3 NORTH, RANGE 17 EAST, TOWN OF LAFAYETTE, WALWORTH COUNTY, WISCONSIN.

SURVEY PREPARED FOR: JACQUELINE HOPKINS
ERA CORNER REALTY
5362 STATE RD "11"
ELKHORN, WI 53121

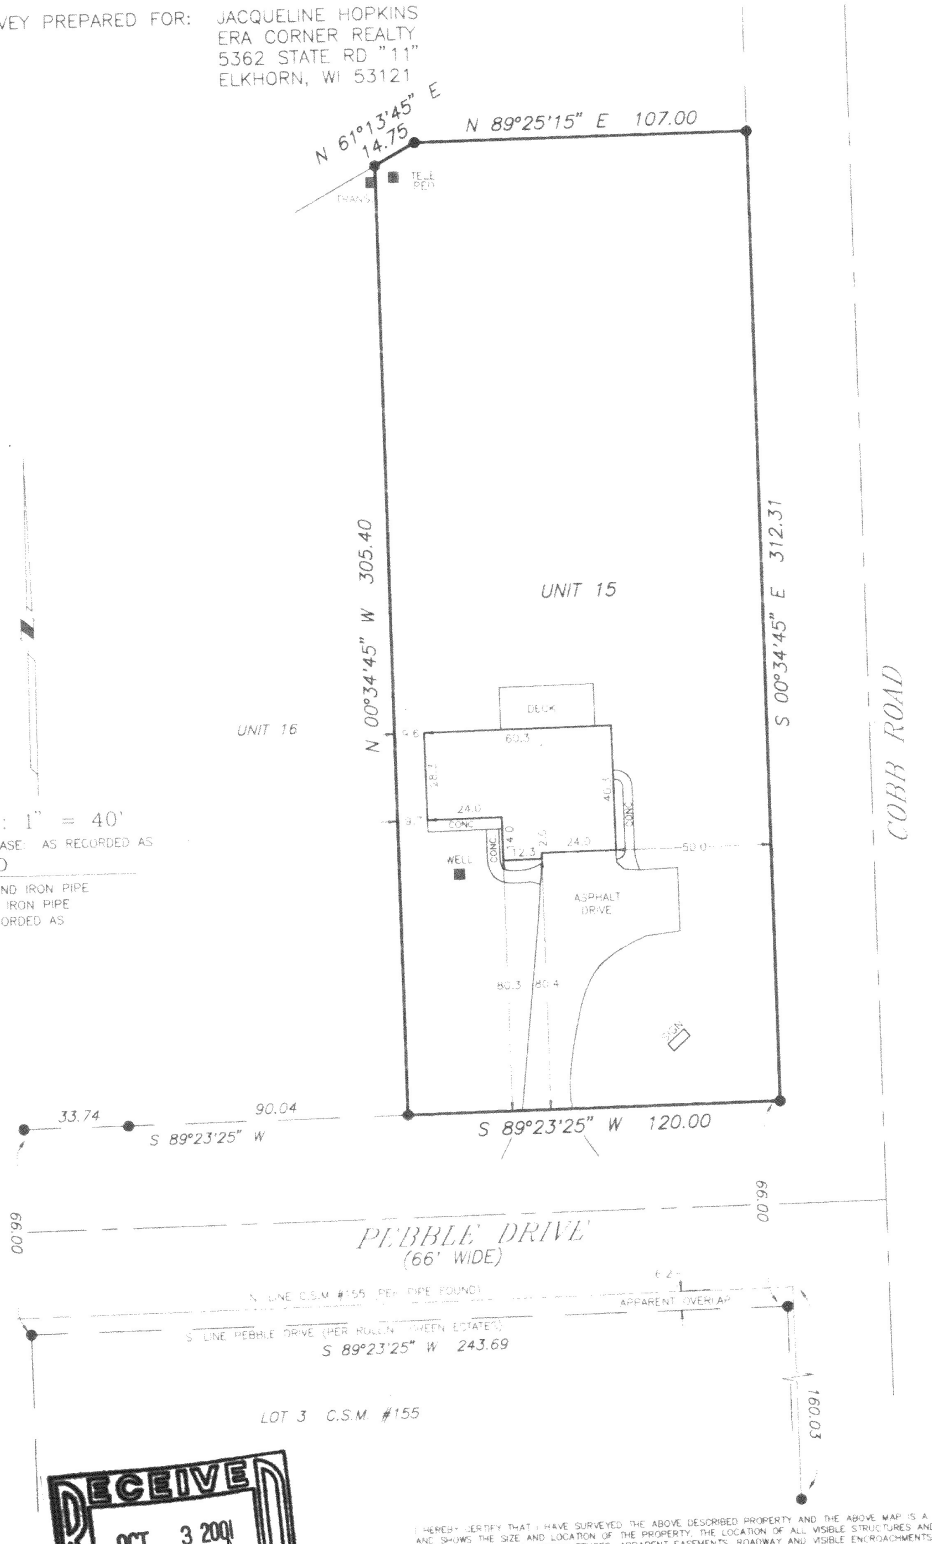

SCALE: 1" = 40'

BEARING BASE: AS RECORDED AS

LEGEND

- ● - FOUND IRON PIPE
- ○ - SET IRON PIPE
- ( ) - RECORDED AS

RECEIVED
OCT 3 2001

I HEREBY CERTIFY THAT I HAVE SURVEYED THE ABOVE DESCRIBED PROPERTY AND THE ABOVE MAP IS A TRUE REPRESENTATION THEREOF AND SHOWS THE SIZE AND LOCATION OF THE PROPERTY, THE LOCATION OF ALL VISIBLE STRUCTURES AND DIMENSIONS OF ALL PRINCIPAL BUILDINGS THEREON, BOUNDARY FENCES, APPARENT EASEMENTS, ROADWAY AND VISIBLE ENCROACHMENTS, IF ANY.

THIS SURVEY IS MADE FOR THE PRESENT OWNERS OF THE PROPERTY AND ALSO THOSE WHO PURCHASE OR GUARANTEE THE TITLE THERETO WITHIN ONE YEAR FROM THE DATE HEREOF.

DATED AT WATERFORD, WI THIS 17th DAY OF APRIL, 20 01

RECERTIFIED _____

Gary E. Foat

KRG-15 317-518