

PLAT OF SURVEY

That part of the Northeast 1/4 of Section 19, Township 8 North, Range 21 East, in the City of Milwaukee, County of Milwaukee and State of Wisconsin, bounded and described as follows: Commencing at a point in the East line and 535.60 feet South of the Northeast corner of said 1/4 Section; thence South 87° 41' West on a line parallel to the North line of said 1/4 Section, 560.87 feet to a point; thence South 44° 19' East on a line 168.06 feet to a point; thence North 87° 41' East on a line parallel to the North line of said 1/4 Section, 443.37 feet to a point in the East line of said 1/4 Section; thence North along the East line of said 1/4 Section, 125.00 feet to the place of beginning.

LOCATED AT 7101 NORTH 107th STREET

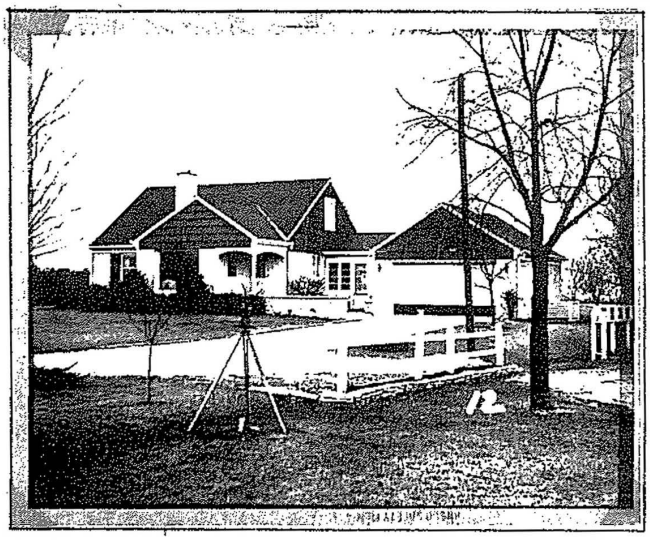

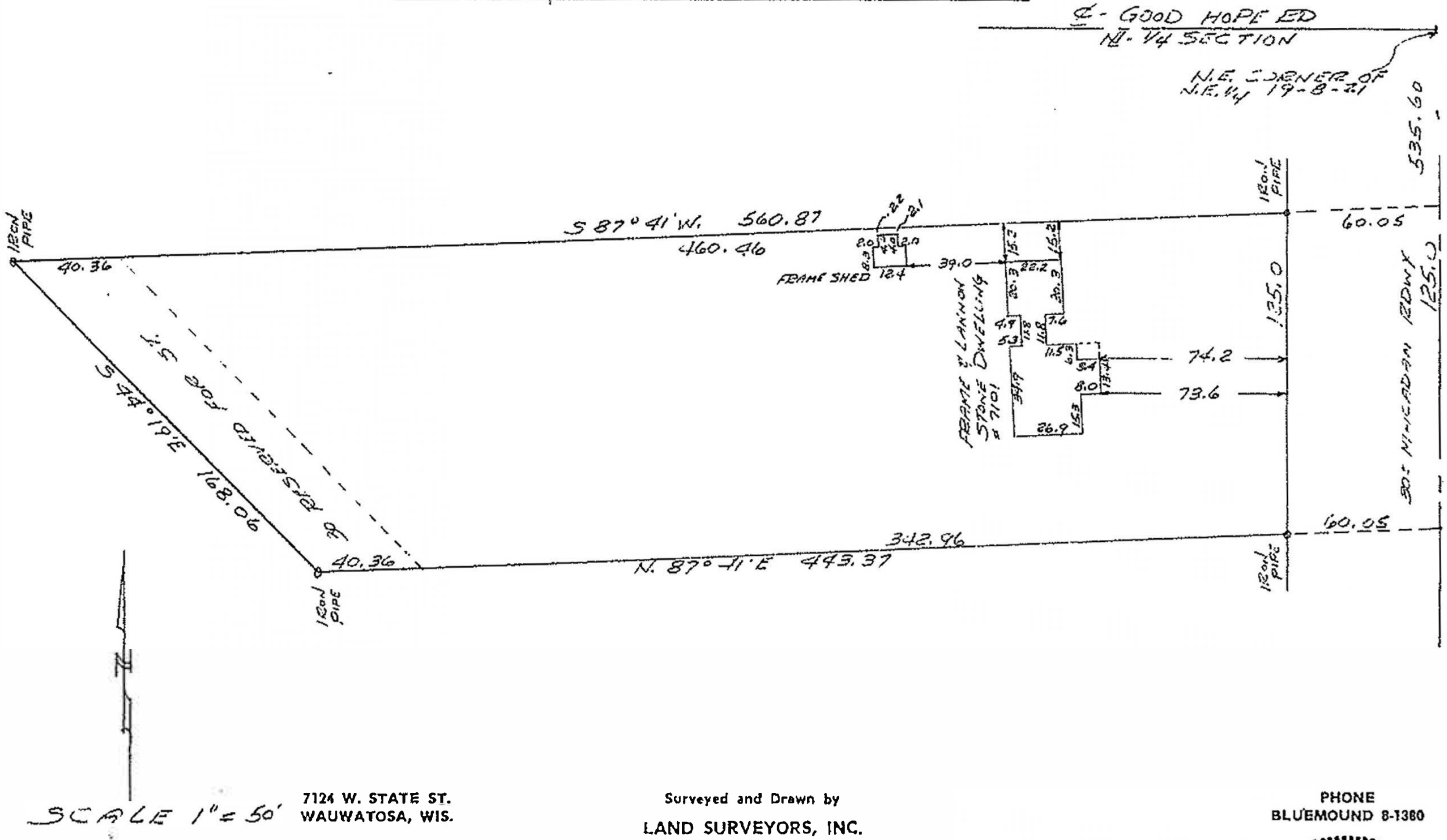

7124 W. STATE ST.
WAUWATOSA, WIS.

Surveyed and Drawn by
LAND SURVEYORS, INC.

PHONE
BLUEMOUND 8-1380

SURVEYED FOR
Donald Seibel
3400 W.Walnut St.
Milwaukee, Wis.

WE CERTIFY that we have surveyed the above described property and that the above plat is an accurate survey and a true representation thereof and correctly shows the exterior boundary lines and location of buildings and other improvements on said property.

Job No. 114-3474

Date March 28, 1961.

WISCONSIN
A. HENKE
WAUWATOSA, WISCONSIN
LAND SURVEYOR

REGISTERED LAND SURVEYOR NO. S-428 STATE OF WISCONSIN