TO 0361 064

SE-NW 13-9-19
T. Richfield


Date December 23, 1981

PLAT OF SURVEY

Job No. X-373-26741

LOT 6 - BLOCK 6 - KETTLE MORAINE HEIGHTS ADDITION NO. 1
being a subdivision of a part of the Southeast 1/4 and the Northwest 1/4 of Section 13, Town 9 North, Range 19 East, Town of Richfield, Washington County, Wisconsin.

Located at 3008 Sunrise Drive

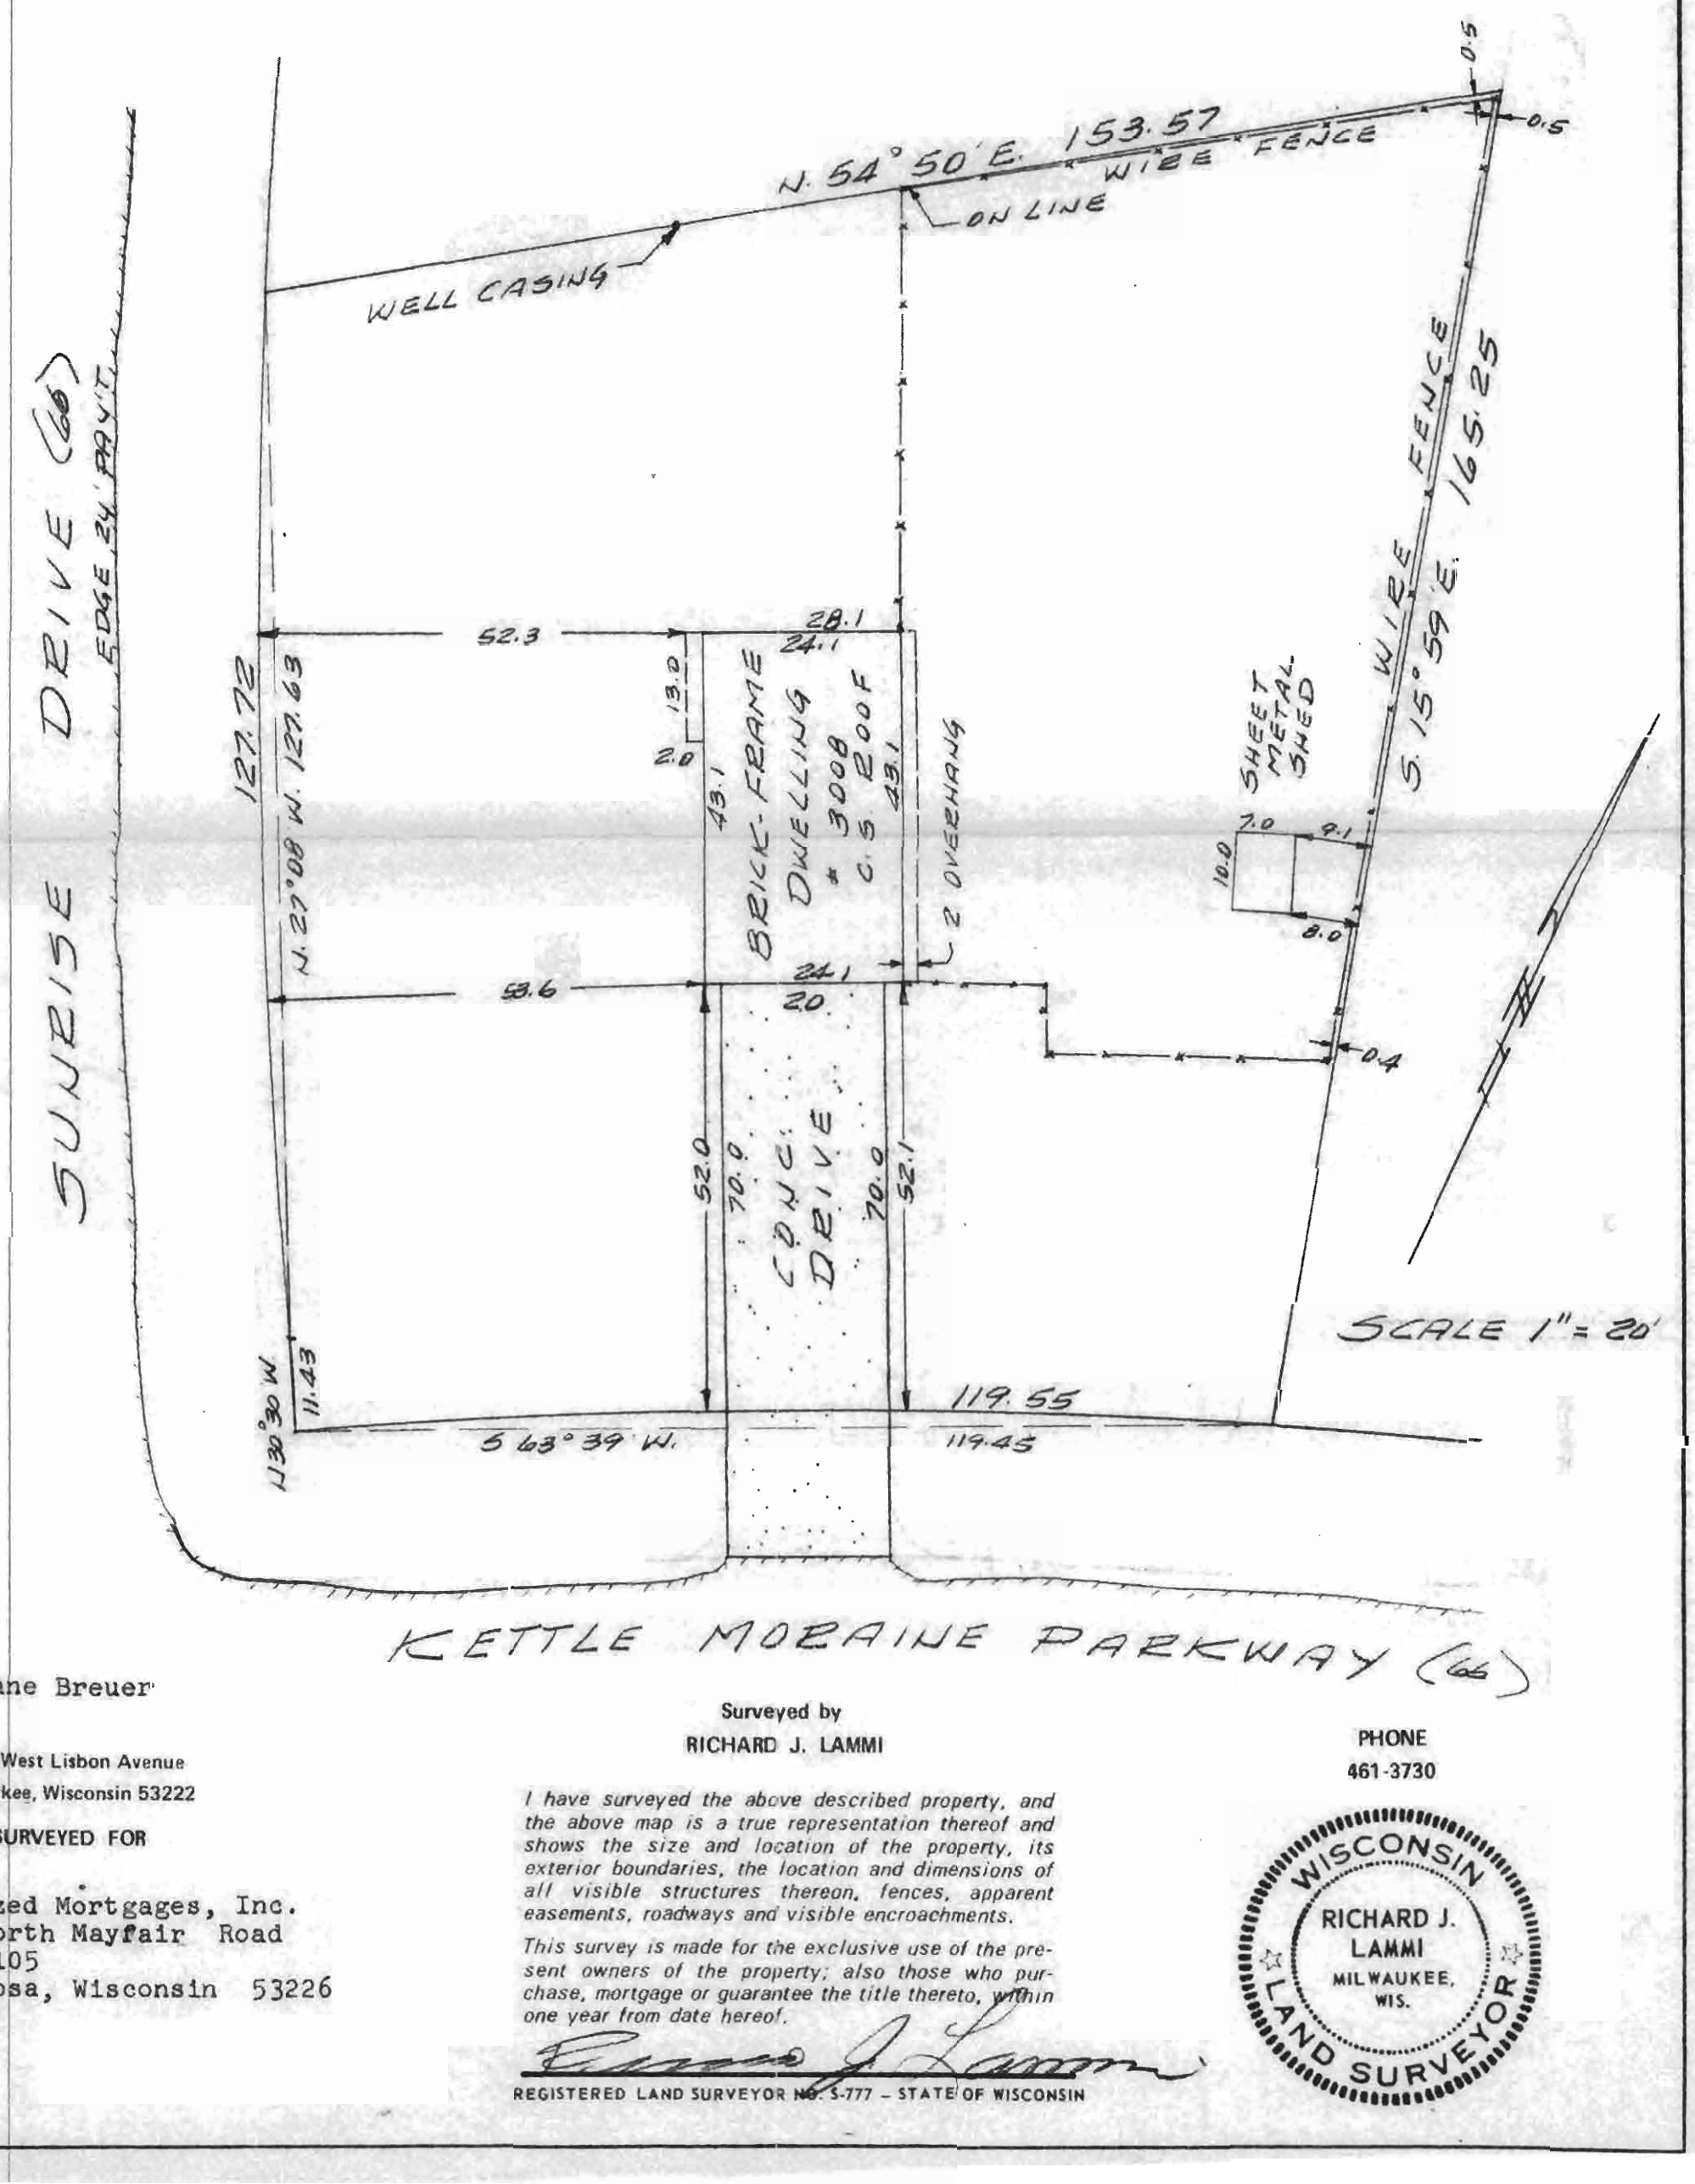

Owner: Duane Breuer

8522 West Lisbon Avenue
Milwaukee, Wisconsin 53222

SURVEYED FOR

Amortized Mortgages, Inc.
2433 North Mayfair Road
Suite 105
Wauwatosa, Wisconsin 53226

Surveyed by
RICHARD J. LAMMI

PHONE
461-3730

I have surveyed the above described property, and the above map is a true representation thereof and shows the size and location of the property, its exterior boundaries, the location and dimensions of all visible structures thereon, fences, apparent easements, roadways and visible encroachments.

This survey is made for the exclusive use of the present owners of the property; also those who purchase, mortgage or guarantee the title thereto, within one year from date hereof.

Richard J. Lammi

REGISTERED LAND SURVEYOR NO. S-777 – STATE OF WISCONSIN

WISCONSIN
RICHARD J. LAMMI
MILWAUKEE, WIS.
LAND SURVEYOR