PLAT OF SURVEY


August 20, 2015

Survey No. 150099R
Patrick W. Bersch

LOCATION: _____ Weather Edge Circle, Lannon, Wisconsin

LEGAL DESCRIPTION:

Lot 41, **WHISPERING RIDGE ESTATES**, being a redivision of part of Lot 100 Certified Survey Map No. 10584, being located in a part of the Northwest 1/4, Northeast 1/4, Southwest 1/4 and Southeast 1/4 of the Northwest 1/4 of Section 19, Township 8 North, Range 20 East, in the Village of Lannon, Waukesha County, Wisconsin.

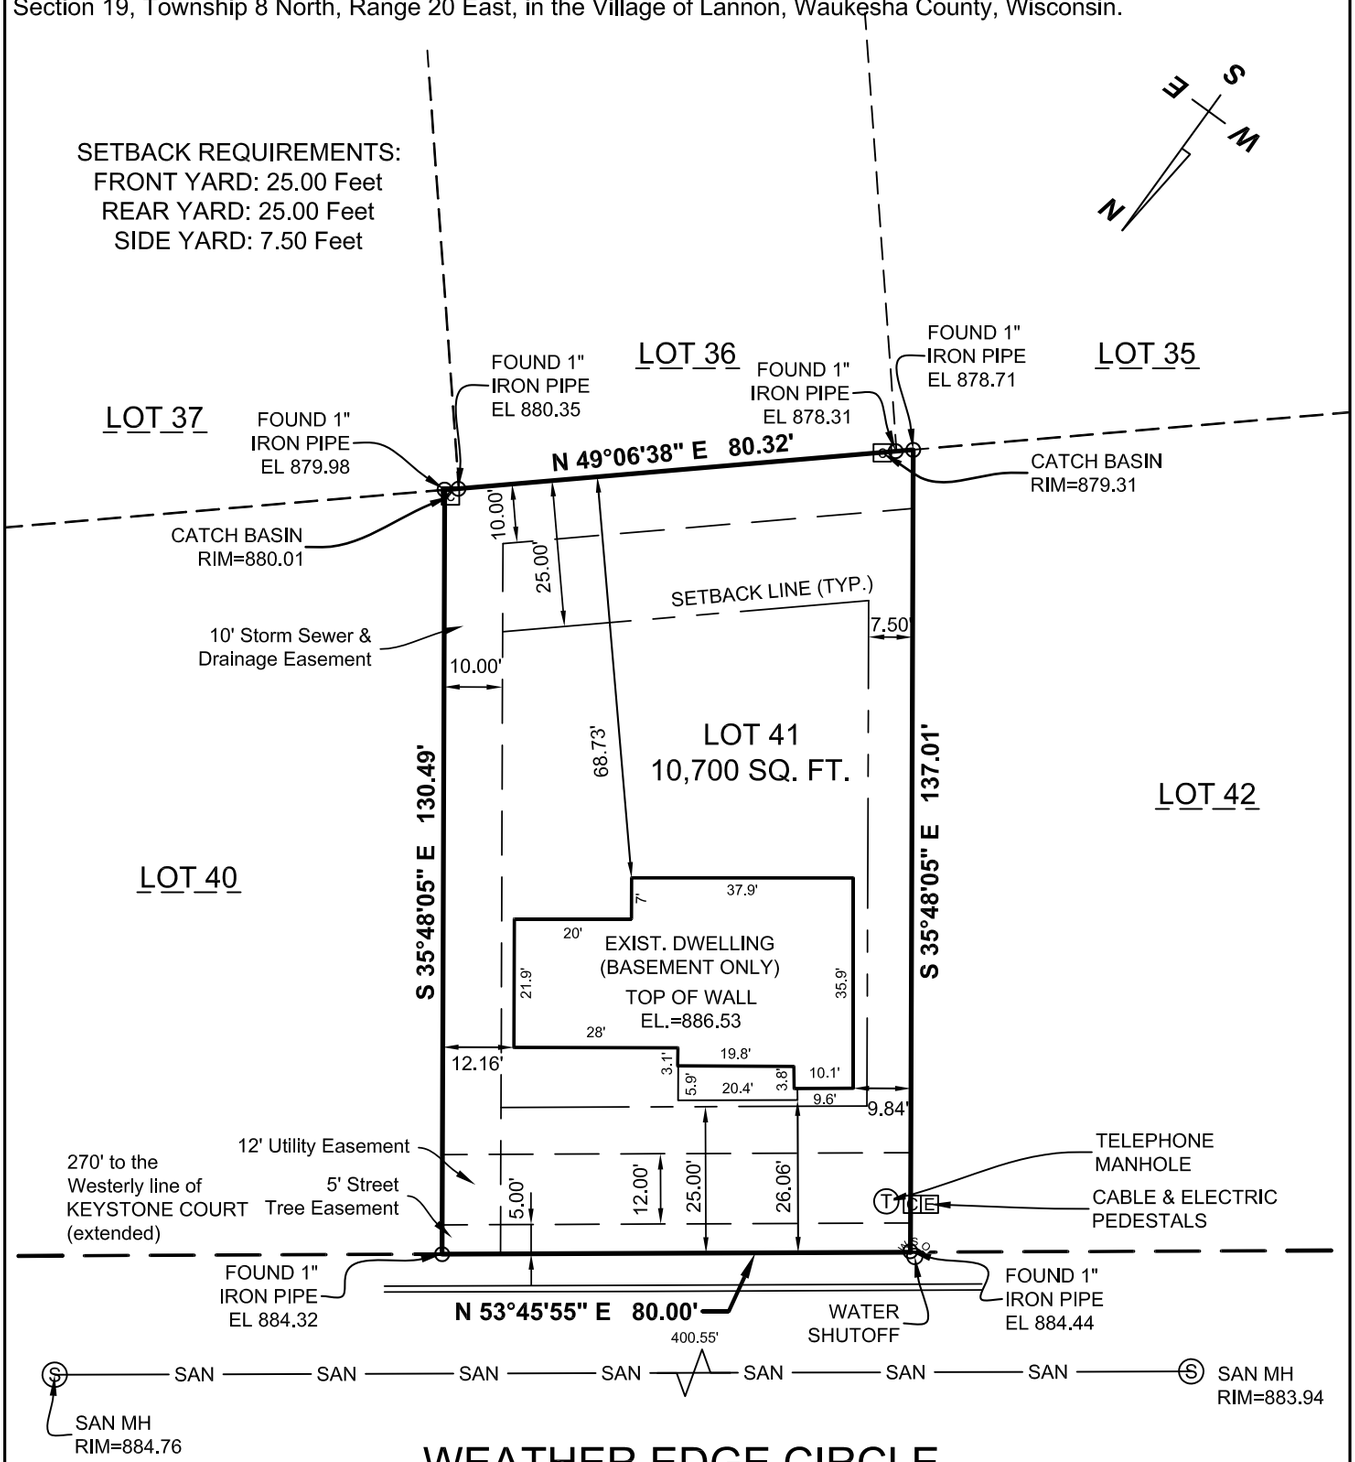

WEATHER EDGE CIRCLE

(40' PRIVATE R.O.W.)

GRAPHIC SCALE

0' 15' 30' 45' 60'

1 INCH = 30 FEET

DRAWING BY: OV
FIELD WORK BY: DHS

DAAR ENGINEERING, INC.
ENGINEERS PLANNERS SURVEYORS
518 West Cherry Street, Milwaukee, WI 53212
PHONE (414) 604-0674 FAX (414) 604-0677
www.daarcorp.com

WISCONSIN
WILLIAM R. HENRICHS
S-2419
Waukesha, WI
LAND SURVEYOR

I HEREBY CERTIFY THAT I HAVE SURVEYED THE ABOVE DESCRIBED PROPERTY AND THAT THE ABOVE MAP IS A TRUE REPRESENTATION THEREOF AND SHOWS THE SIZE AND LOCATION OF THE PROPERTY. ITS EXTERIOR BOUNDARIES, THE LOCATION OF ALL VISIBLE STRUCTURES AND DIMENSIONS OF ALL PRINCIPAL BUILDINGS THEREON, BOUNDARY FENCES, APPARENT EASEMENTS AND ROADWAYS AND VISIBLE ENCROACHMENT, IF ANY.

THIS SURVEY IS MADE FOR THE EXCLUSIVE USE OF THE PRESENT OWNERS OF THE PROPERTY, AND ALSO THOSE WHO PURCHASE, MORTGAGE, OR GUARANTEE THE TITLE THERETO WITHIN ONE (1) YEAR FROM THE DATE HEREOF.

SIGNED _____

William R. Henrichs, Professional Land Surveyor S-2419