


T 3-0010 00 E

T. ERIN
SE 5-9-18

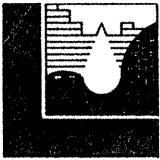


LARSEN ENGINEERS, S.C.

735 W. WISCONSIN AVENUE • MILWAUKEE, WISCONSIN 53223
(414)271-0771 • FAX (414)271-8312

- CIVIL
- SANITARY
- MUNICIPAL
- SURVEYING
- TRANSPORTATION

Sheet 1 of 2

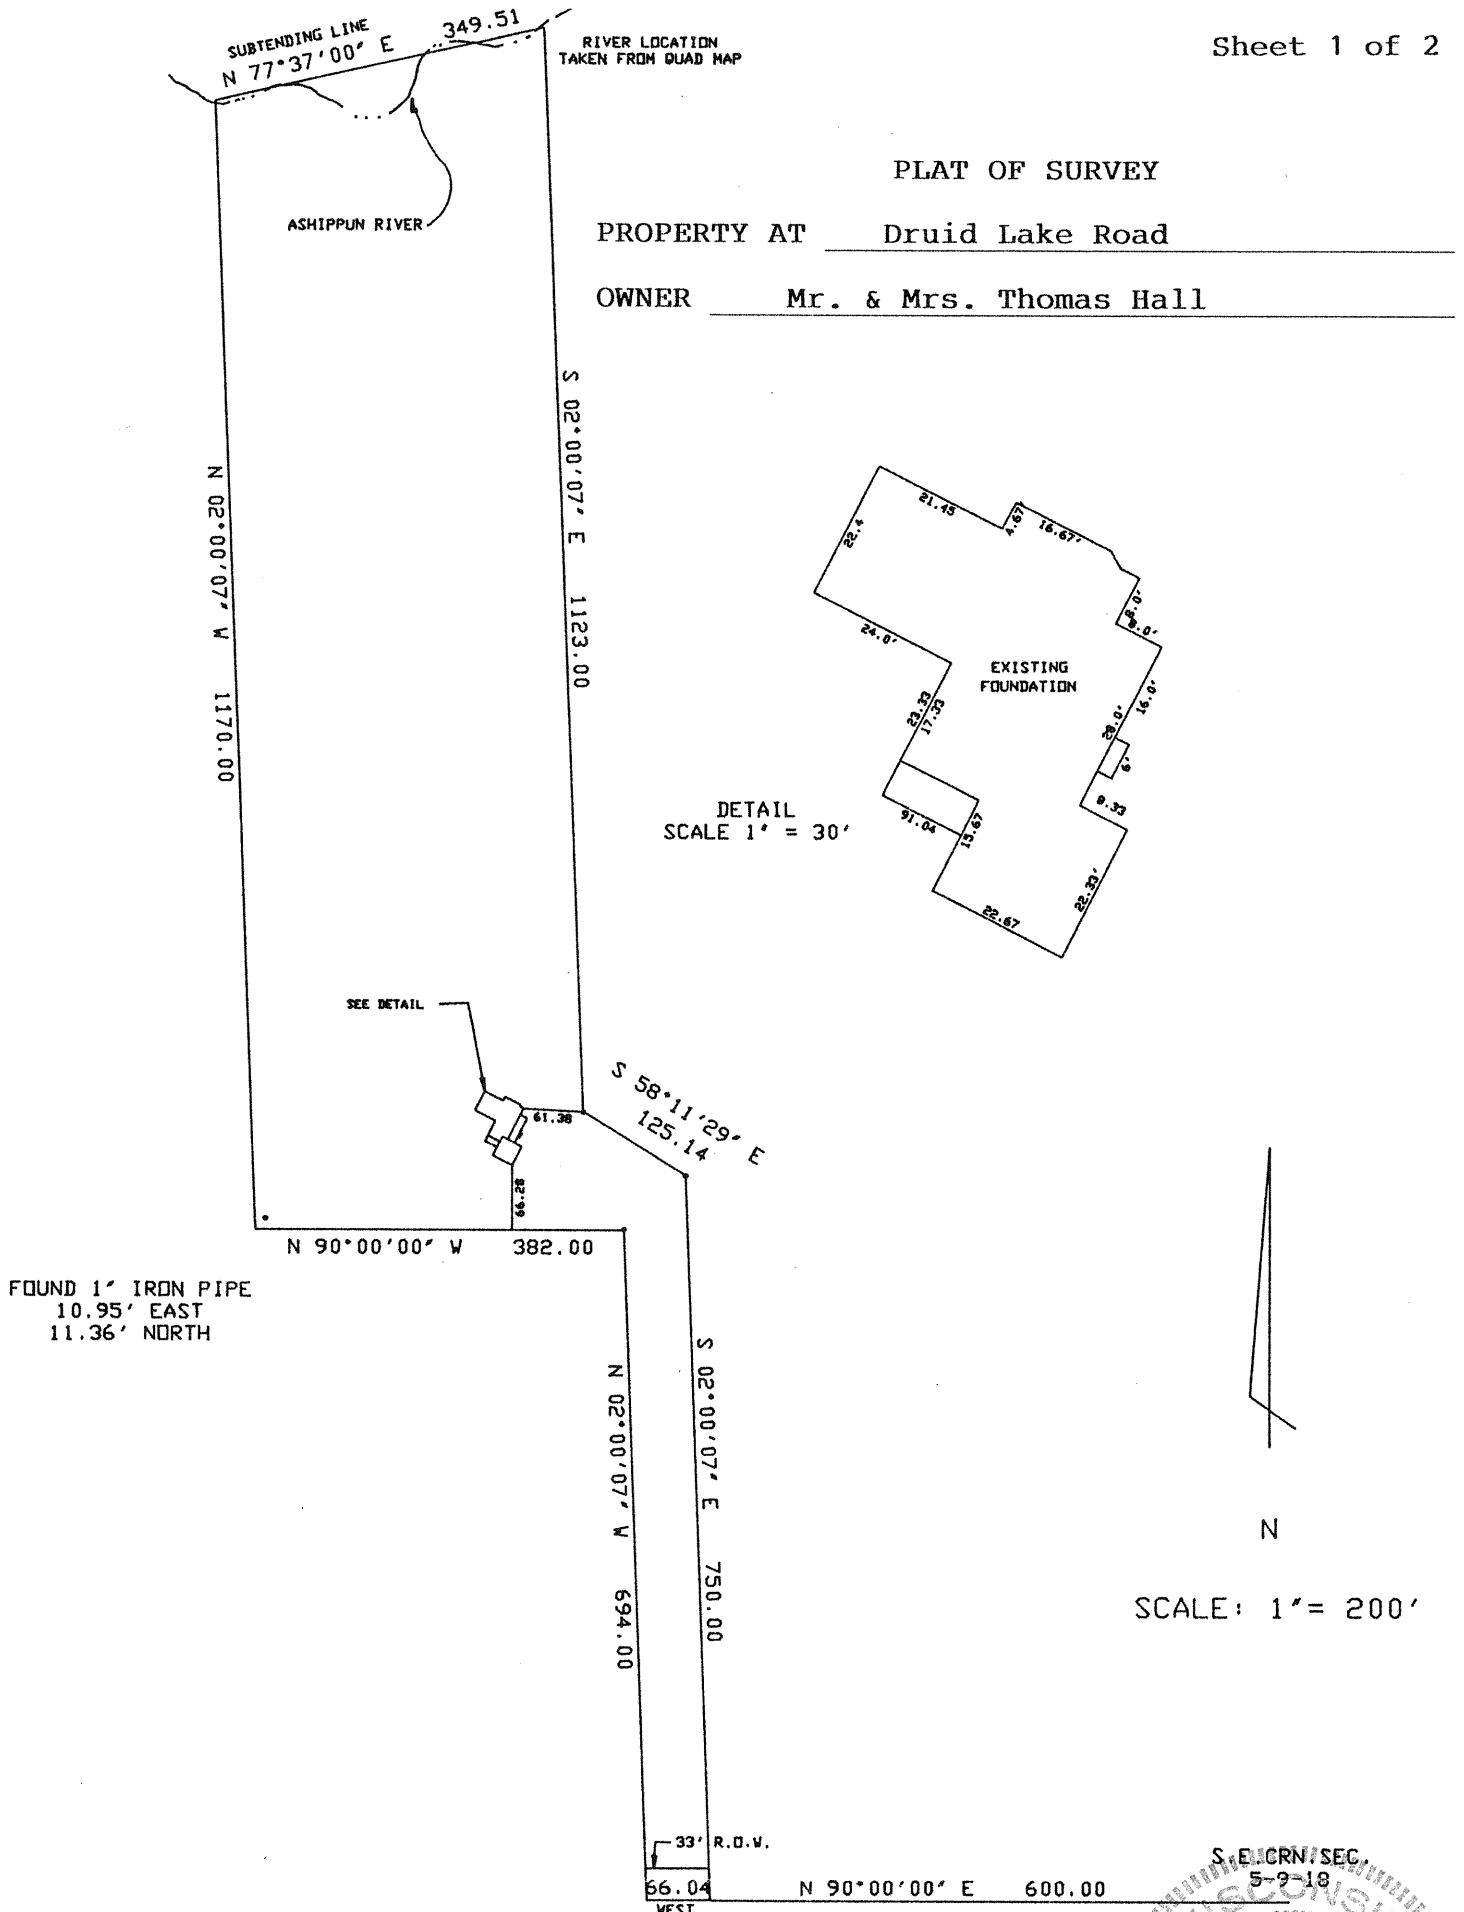

"I have surveyed the above described property, and the above map is a true representation thereof and shows the size and location of the property, its exterior boundaries, the location and dimensions of all structures thereon, fences, apparent easements, roadways and visible encroachments.


This survey is made for the exclusive use of the present owners of the property; also those who purchase, mortgage, or guarantee the title thereto, within one year from the date hereof.

Prepared for: MR. & MRS. THOMAS HALL

at Milwaukee, Wisconsin this 8TH Day of May 19 92

Plat No. A 92-074

Signed: Phillip P. Dhein
Registered Land Surveyor

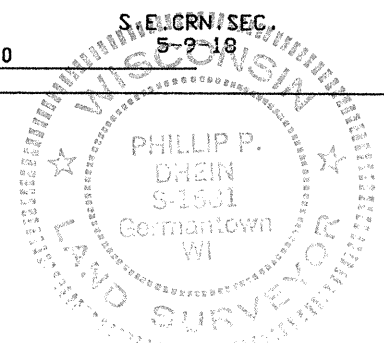

This is an original print only
if seal is imprinted in red.

JUL 29 1992



LARSEN ENGINEERS, S.C.

735 W. WISCONSIN AVENUE • MILWAUKEE, WISCONSIN 53233
(414) 271-0771 • FAX (414) 271-8312

- CIVIL
- SANITARY
- MUNICIPAL
- SURVEYING
- TRANSPORTATION

Sheet 2 of 2

LEGAL DESCRIPTION: That part of the Southeast 1/4 of Section 5, Township 9 North, Range 18 East, in the Town of Erin, Washington County, Wisconsin, bounded and described as follows:

Commencing at the southeast corner of said 1/4 Section; thence West along the south line of said Section, 975.79 feet to the point of beginning of the land to be described; thence continuing West along the south line of said 1/4 Section 66.04 feet to a point; thence N.02°00'07"W. on a line parallel to the east line of said 1/4 Section, 694.00 feet to a point; thence West on a line parallel to the south line of said 1/4 Section 382.00 feet to a point; thence N.02°00'07"W. on a line parallel to the east line of said 1/4 Section, 1,170.00 feet to a point in the centerline of Ashippun River; thence easterly along the centerline of said Ashippun River 400.00 feet, more or less, to a point, said centerline being subtended by a line 349.51 feet long, bearing N.77°37'00"E.; thence S.02°00'07"E. on a line parallel to the east line of said 1/4 Section, 1,123.00 feet to a point; thence S.58°11'29"E. on a line 125.14 feet to a point; thence S.02°00'07"E. on a line parallel to the east line of said 1/4 Section 750.00 feet to the point of beginning, and reserving the South 33.00 feet for public road purposes.

"I have surveyed the above-described property, and the above map is a true representation thereof and shows the size and location of the property, its exterior boundaries, the location and dimensions of all structure thereon, fences, apparent easements, roadways and visible encroachments.

This survey is made for the exclusive use of the present owners of the property; also those who purchase, mortgage, or guarantee the title thereto, within one year from date hereof.

Prepared For MR. & MRS. THOMAS HALL
at Milwaukee, Wisconsin this 8th Day of May 19 92

Plat No. A 92-074 Signed Phillip P. Dhein
Registered Land Surveyor



This is an original print only
"Seal" is imprinted in red.