


FOR LOT 58 OF RIDGE VIEW ESTATES, AND BEING A PART OF THE NW 1/4 OF THE NORTHWEST QUARTER OF SECTION 33, TOWN 6 NORTH, RANGE 14 EAST, CITY OF FORT ATKINSON, JEFFERSON COUNTY, WISCONSIN.

PLAT OF SURVEY

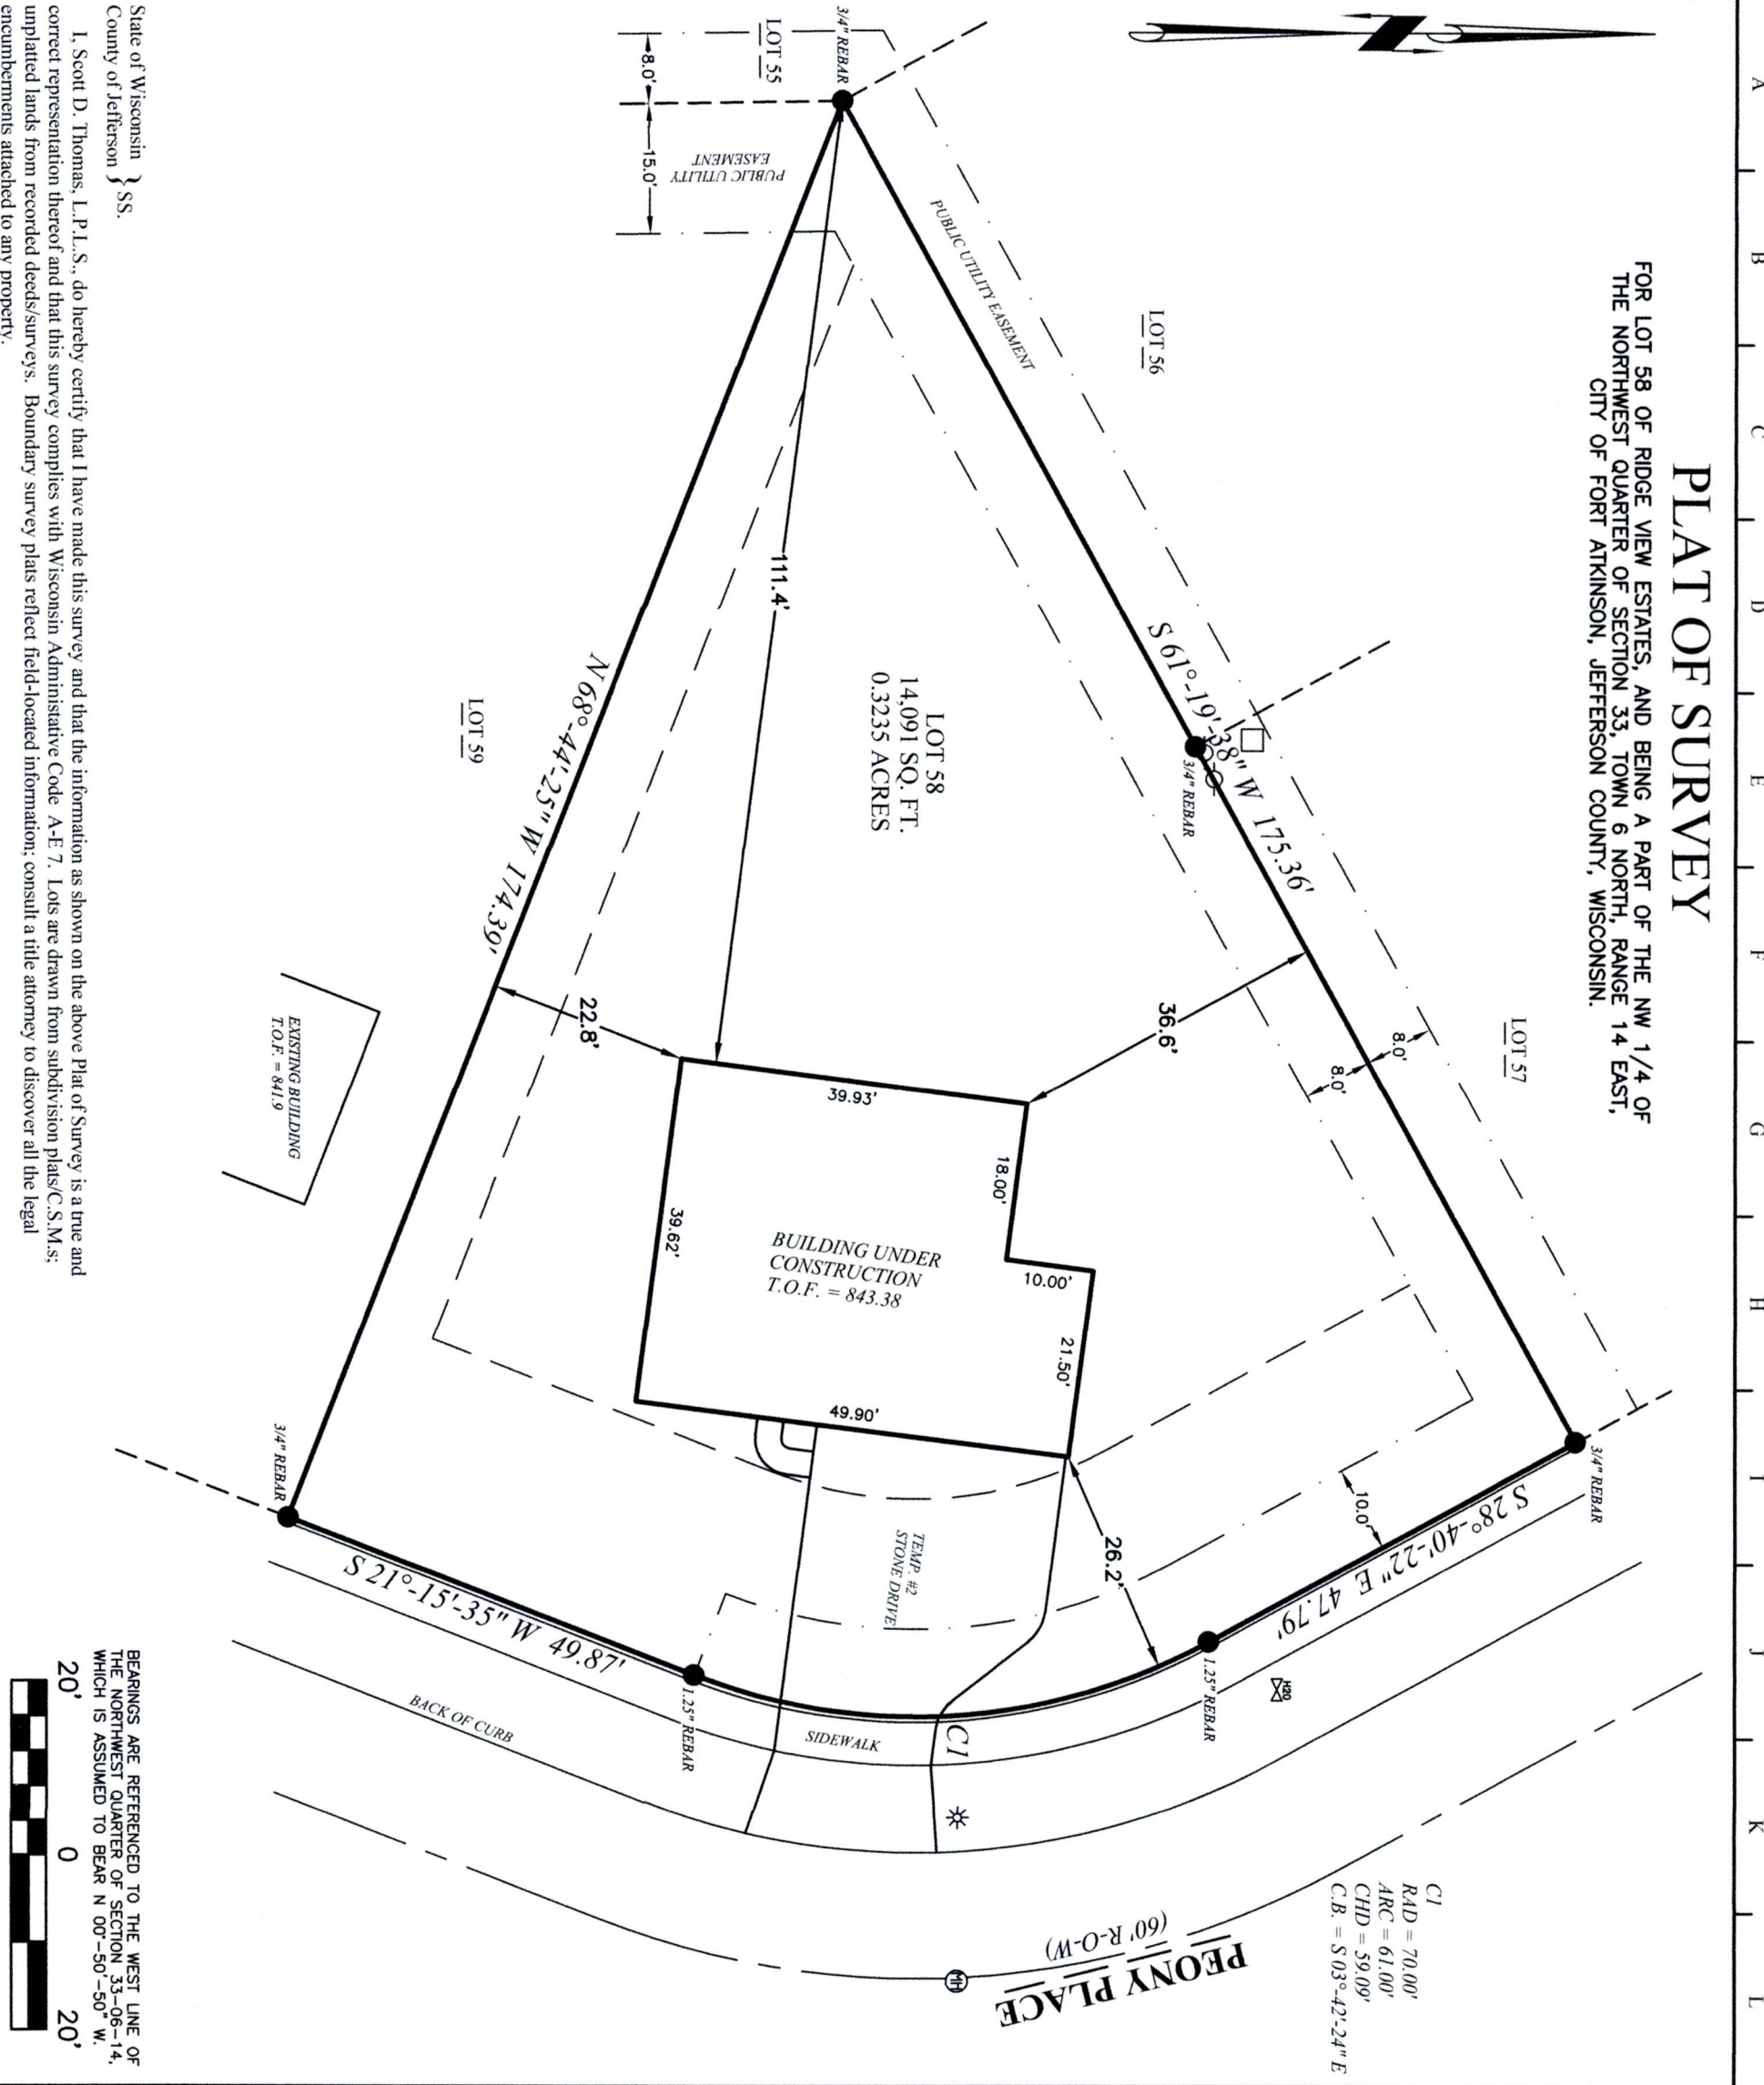

LEGEND: These standard symbols may be found in the drawing.

- Lot Corner (Found) w/desc.
- 18" X 3/4" Dia. Rebar (Set)
- Elec. Trans. Box
- ⊕ Man Hole
- Utility Pedestal
- Fire Hydrant
- ⊗ Water Valve
- ⊠ Catch Basin
- ★ Light Post
- Easement Boundary
- Setback Line



IF THE SURVEYOR'S SEAL IS NOT WET STAMPED IN RED AND SIGNED IN OROSCAPE INK, THE PLAT IS A COPY THAT SHOULD BE ASSUMED TO CONTAIN UN-AUTHORIZED ALTERATIONS. THE CERTIFICATION ON THIS DOCUMENT DOES NOT APPLY TO ANY COPIES NOR DIGITAL FORMATS UNLESS VERIFIED DIGITAL CERTIFICATE BY SAME EXISTS UN-ALTERED.

PROJECT: 26RE58

BUILDER: Loos Homes, Inc.
435 Village Walk Lane
Johnson Creek, WI 53038
Ph: (920) 699-3787

Digitally signed by
Scott D. Thomas
Date: 2026.08.21
19:25:26 -05'00'

Holland & Thomas, L.L.C.
Land Surveyors
202 West Street
Johnson Creek, WI 53038