


PLAT OF SURVEY

FOR LOT 41 OF TIMBERSTONE, AND BEING A PART OF THE SW 1/4 OF THE
SOUTHEAST QUARTER OF SECTION 22, TOWN 9 NORTH, RANGE 19 EAST,
TOWN OF RICHFIELD, WASHINGTON COUNTY, WISCONSIN.

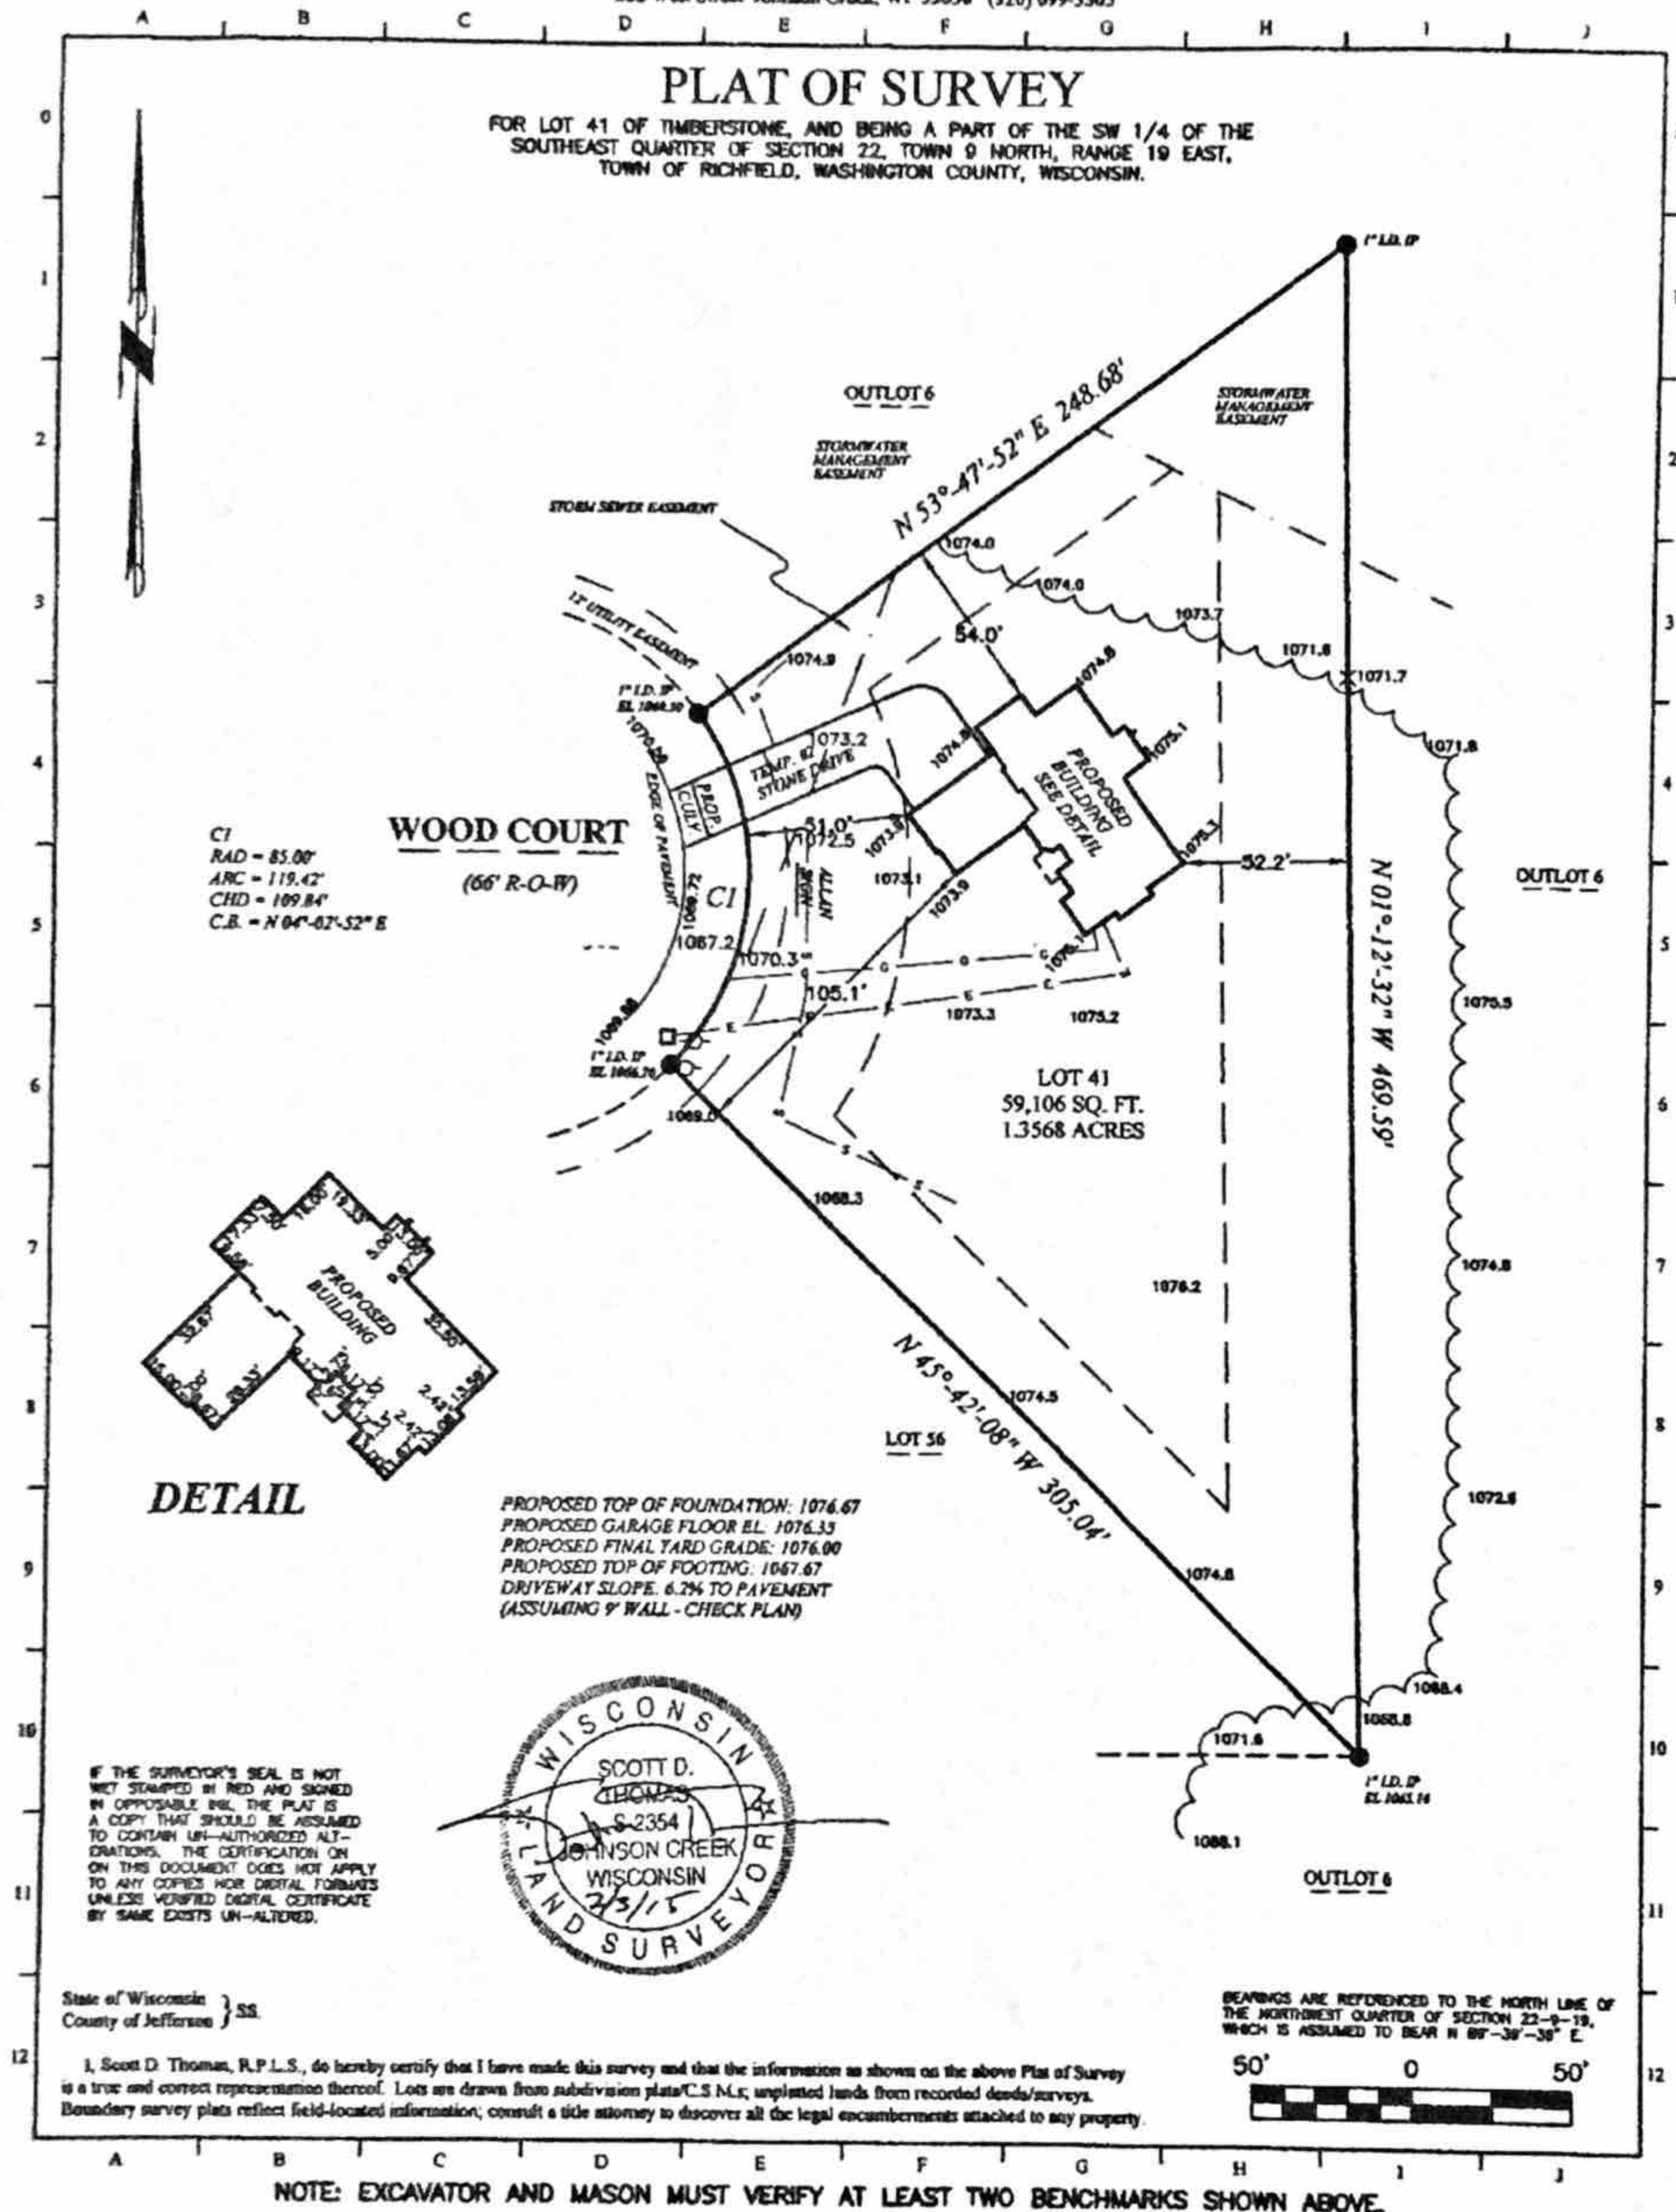

LEGEND: These standard symbols may be found in the drawing.

● Lot Corner (Found) w/desc.	— — — — — Easement Boundary
□ Elec. Trans. Box	— — — — — Setback Line
⊙ Man Hole	— — — — — Proposed SRI Fence
○ Utility Pedestal	— — — — — Proposed Electric Line
■ Catch Basin	— — — — — Proposed Gas Line
× Lot	~~~~~ Trailing

PROJECT: Campbell

BUILDER: Allen Builders, LLC
N56 W16888 Ridgewood Dr.
Menomonee Falls, WI 53051
Ph: (262) 252-7100
Fax: (262) 252-7109