


PLAT OF SURVEY

LEGAL DESCRIPTION FROM DOCUMENT NO. 2892707 RECORDED 12-10-2002

LOT 16, IN BLOCK 13, IN GATEWOOD ADDITION, BEING A SUBDIVISION OF A PART THE NORTHEAST 1/4 OF SECTION 2, IN TOWNSHIP 6 NORTH, RANGE 20 EAST, IN THE CITY OF NEW BERLIN, WAUKESHA COUNTY, WISCONSIN.

PROPERTY ADDRESS: 14707 W GATEWOOD COURT, NEW BERLIN, WISCONSIN.

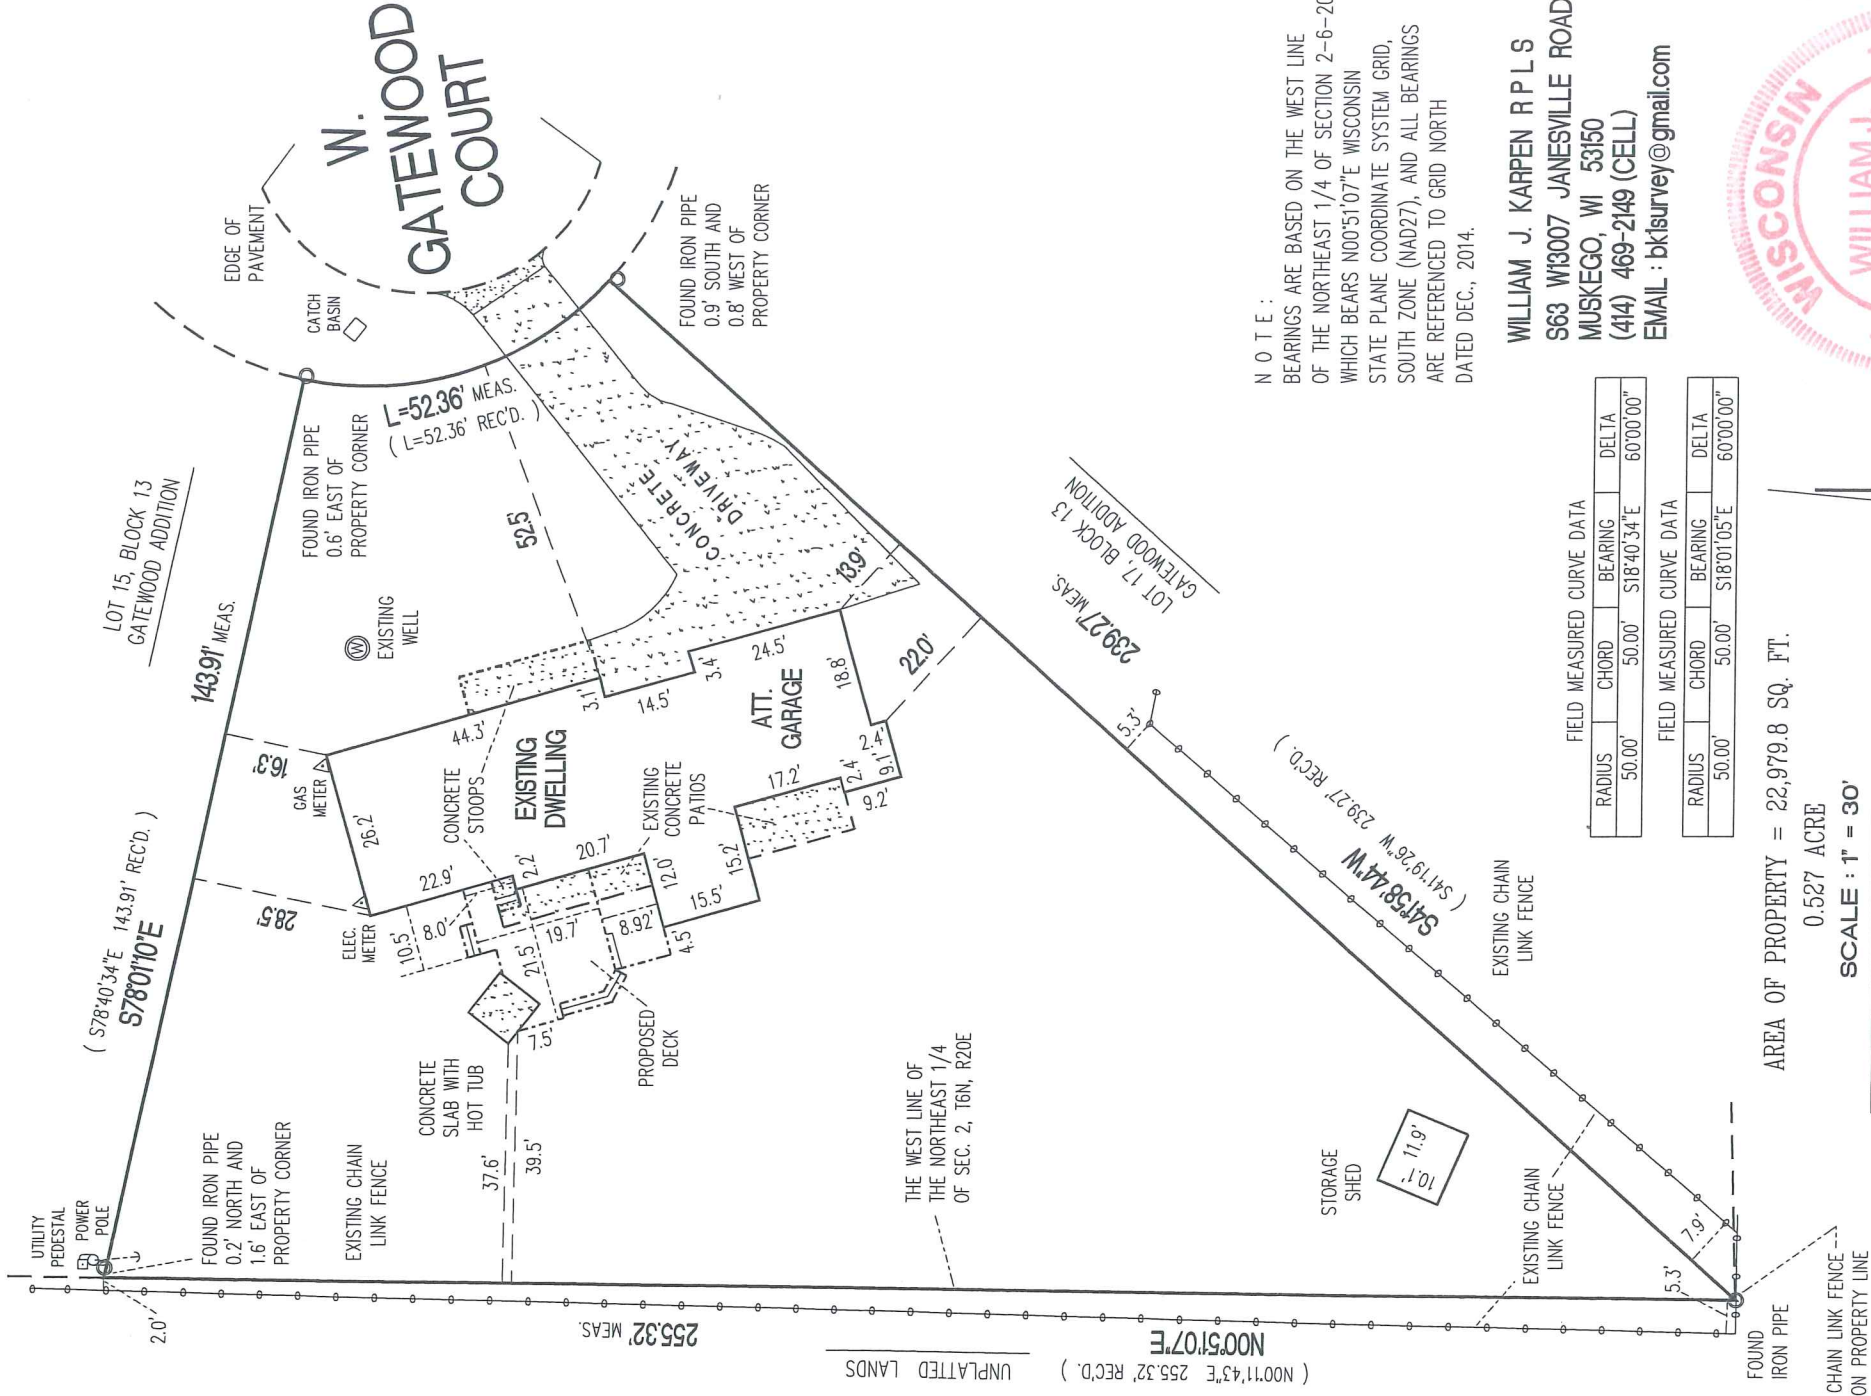

TO BE AN ORIGINAL COPY
THIS STAMP MUST BE RED

SURVEYED FOR : JODI and RYAN MILLER

I CERTIFY THAT I HAVE SURVEYED THE ABOVE DESCRIBED (PROPERTY), AND THE ABOVE MAP IS A TRUE REPRESENTATION THEREOF AND SHOWS THE SIZE AND LOCATION OF THE PROPERTY, ITS EXTERIOR BOUNDARIES, THE LOCATION AND DIMENSIONS OF ALL VISIBLE STRUCTURES THEREON, BOUNDARY FENCES, APPARENT EASEMENTS, AND ROADWAYS AND VISIBLE ENCROACHMENTS, IF ANY TO THE BEST OF MY KNOWLEDGE AND BELIEF. THIS SURVEY IS MADE FOR THE EXCLUSIVE USE OF THE PRESENT OWNERS OF THE PROPERTY, AND ALSO THOSE WHO PURCHASE, MORTGAGE, OR GUARANTEE THE TITLE THERETO, WITHIN (1) YEAR FROM THE DATE HEREOF.

William Karpen
WISCONSIN REGISTERED LAND SURVEYOR

MAY 10, 2023
DATE