


# PLAT OF SURVEY & TOPOGRAPHIC MAPPING LOTS 24 & 25 OF BLOCK 3 OF GRAND VIEW SUBDIVISION

LOCATED IN PART OF THE NW 1/4 OF THE SE 1/4  
OF SECTION 34, TOWN 4 NORTH, RANGE 15 EAST,  
TOWN OF WHITEWATER, WALWORTH COUNTY, WISCONSIN

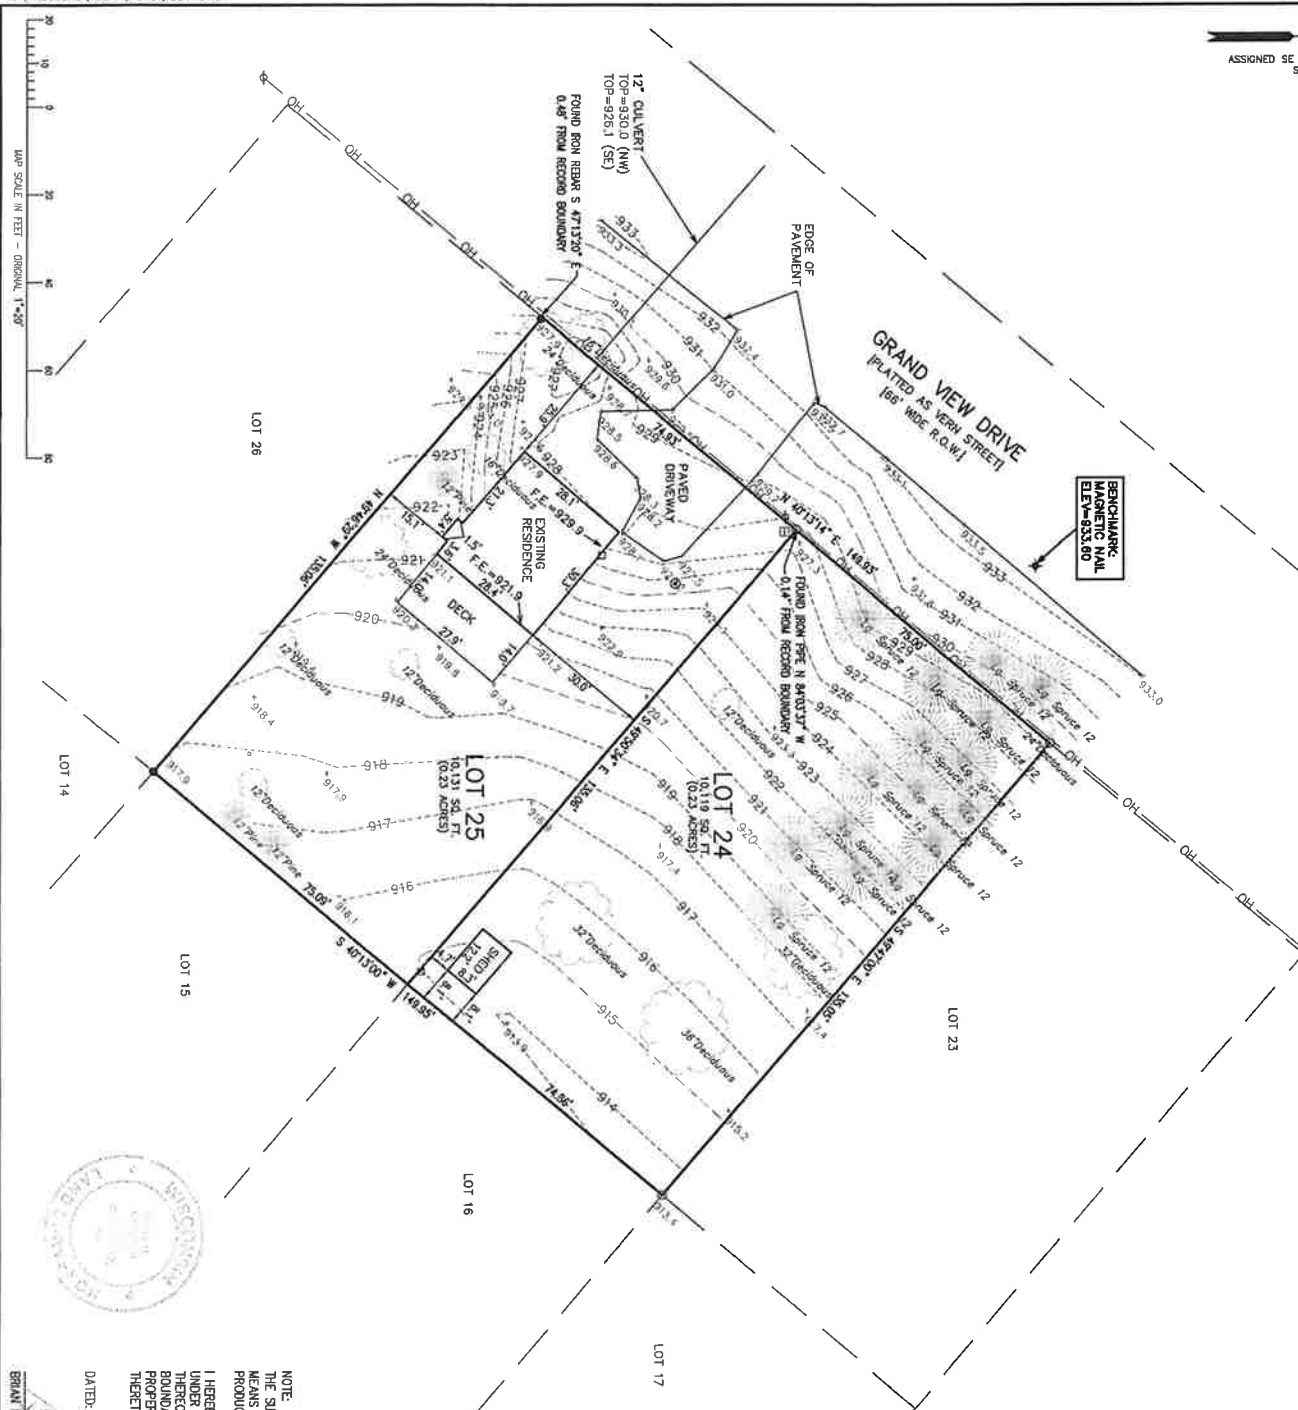

## LEGEND


- = FOUND REBAR STAKE
- = FOUND IRON PIPE STAKE
- ⊞ = ELECTRIC TRANSFORMER
- ⊞ = ELECTRIC METER
- ⊞ = TELEPHONE BOX
- ⊞ = SANITARY VENT
- ⊞ = WELL
- ⊞ = UTILITY POLE
- OH — = OVERHEAD WIRE
- {xxx} = RECORDED AS
- F.E. = FLOOR ELEVATION
- xxx--- = EXISTING LAND CONTOURS
- xxx--- = EXISTING GROUND ELEVATION

NOTE: COPIES OF THIS MAP TO WHICH THE FOLLOWING CERTIFICATE WILL APPLY, SHOW THE SURVEYOR'S ORIGINAL SEAL AND SIGNATURE IN RED INK. COPIES BY ANY OTHER MEANS MAY HAVE ALTERATIONS WHICH DO NOT REPRESENT THE SURVEYOR'S WORK PRODUCT.

I HEREBY CERTIFY THAT THE ABOVE DESCRIBED PROPERTY HAS BEEN SURVEYED UNDER MY DIRECTION AND THAT THE ABOVE MAP IS A TRUE REPRESENTATION THEREOF AND SHOWS THE SIZE AND LOCATION OF THE PROPERTY AND ITS EXTERIOR BOUNDARIES. THIS SURVEY IS MADE FOR THE USE OF THE PRESENT OWNERS OF THE PROPERTY, AND ALSO THOSE WHO PURCHASE, MORTGAGE, OR GUARANTEE THE TITLE THEREIN WITHIN ONE YEAR FROM THE DATE HEREOF.

DATED: 03/20/2020

BRIAN W. CARLSON PLS. 2039

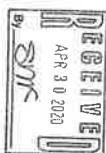

**FARRIS, HANSEN & ASSOCIATES, INC.**  
ENGINEERING - ARCHITECTURE - SURVEYING  
7 RIDGWAY COURT P.O. BOX 437  
ELKHORN, WISCONSIN 53121  
OFFICE: (262) 723-2098 FAX: (262) 723-5886

— WORK ORDERED BY —  
GARY STEADMAN  
W9650 CREEK ROAD  
DARIEN, WI 53114

**TOPOGRAPHIC SURVEY**  
N7444 GRAND VIEW DRIVE  
WHITEWATER, WI 53190



REVISIONS  
03/20/2020  
PROJECT NO.  
10241  
DATE  
03/20/2020  
DRAWN BY  
1 OF 1

DSD-412 DSD-413

415-1486