EXTERIOR MATERIALS:

*CONTINUOUS RIDGE VENT
*LIMITED LIFETIME HIGH DEFINITION ASPHALT SHINGLES
*1X8 MIRATEC FASCIA BOARD
*LP SOFFIT WITH VENTS
*JAMES HARDIE PLANK LAP SIDING PRIMED(PER PLAN)
*LP BOARD & BATTEN SIDING PRIMED (PER PLAN)
*5/4X6 MIRATEC FRIEZE BOARDS AT GABLES (PER PLAN)
*5/4X8 MIRATEC HEAD TRIM W/ 1" OVERHANG (WINDOWS & EXTERIOR DOORS)
*5/4X6 MIRATEC TRIM AT SIDES OF WINDOWS & EXTERIOR DOORS
*5/4X6 MIRATEC SILL TRIM AT WINDOWS
*5/4X6 MIRATEC CORNER BOARDS AT OUTSIDE CORNERS
*1" X 12 CEDAR COLUMNS W/ 1X8 BASE CAP & 1X6 TOP CAP (FRONT PORCH)-SEE DETAIL PG. 1
*5/4" X 8 MIRATEC COLUMNS W/ 5/4X8 BASE CAP & 5/4X6 TOP CAP (REAR DECK)
*STONE VENEER (PER PLAN)
*ALLIANCE/WAUDENA WINDGATE SINGLE HUNG VINYL WINDOWS (UNLESS NOTED ON PLAN) (DRYWALL RETURNS & WOOD SILLS)

INDEX OF SHEETS

SHEET 1: FRONT & REAR ELEVATIONS
SHEET 2: LEFT & RIGHT ELEVATIONS
SHEET 3: FOUNDATION PLAN
SHEET 4: FIRST FLOOR PLAN
SHEET 5: SECOND FLOOR PLAN
SHEET 6: ELECTRICAL PLANS
SHEET 7: FINISHED FOUNDATION PLAN

THE REDWOOD

SQUARE FOOTAGE:

FIRST FLOOR: 1,976 SQ. FT.
SECOND FLOOR: 959 SQ. FT.

TOTAL: 2,935 SQUARE FEET

FINISHED LL: 1,124 SQ. FT.


GARAGE: 835 SQ. FT.

FRONT PORCH: 69 SQ. FT.

DECK: 191 SQ. FT.




REAR ELEVATION
SCALE: 1/4" = 1'-0"

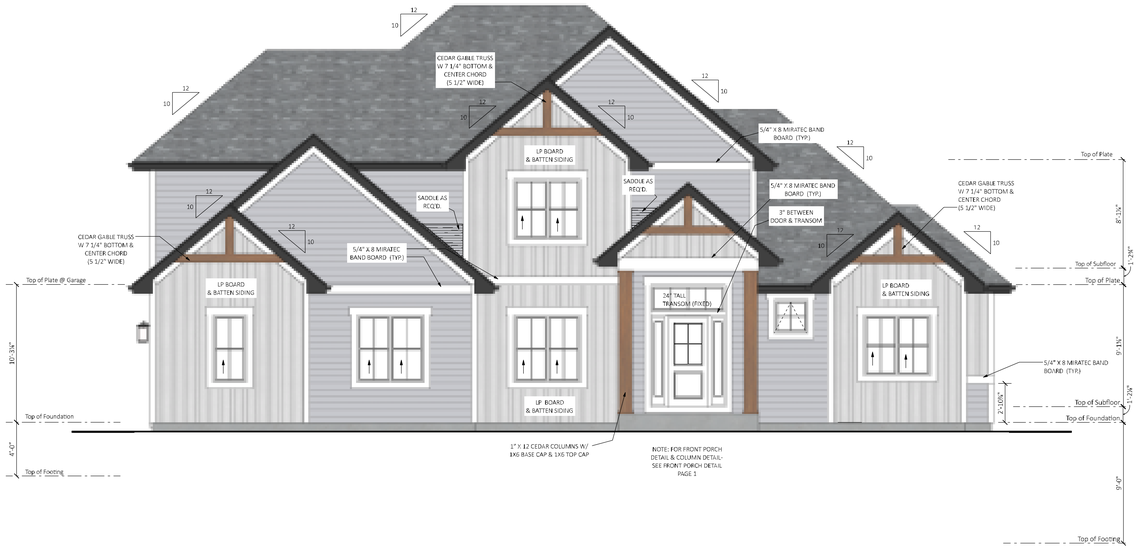

FRONT ELEVATION
SCALE: 1/4" = 1'-0"

NOTE: REFER TO TRUSS LAYOUTS FOR EXACT TRUSS DESIGN

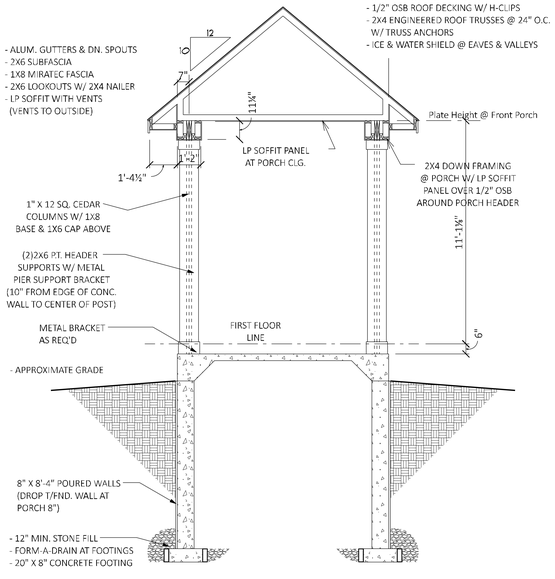

FRONT PORCH CROSS SECTION

SCALE: 3/8" = 1'-0"

CONTRACT PLANS ONLY VALID IF SIGNED OR NOTED!

SIGNED:_____DATED:_____

PRODUCTION PLANS ONLY VALID IF SIGNED OR NOTED!

SIGNED:_____DATED:_____

FINAL PLANS ONLY FINAL IF SIGNED OR NOTED!

SIGNED:_____DATED:_____

ESPIRE BUILD. LIVE
NUPATH HOMES
262-746-2000
530 HARTBROOK DRIVE, HARTLAND, WI 53029

COPYRIGHT 2025 ESPIRE HOMES INC.
IT IS UNLAWFUL TO USE OR REPRODUCE BY ANY MEANS ALL OR ANY PORTION OF THESE CONSTRUCTION DOCUMENTS WITHOUT EXPRESS WRITTEN CONSENT FROM ESPIRE HOMES INC. ESPIRE HOMES INC. RESERVES THE RIGHT TO USE ALL OR PARTS OF THESE PLANS IN THE FUTURE

REVISION BLOCK

Date	Revision
05/12/25	CONTRACT PLANS REVISED- TRUSSES,STEEL
07/16/25	CONTRACT PLANS REVISED - PLAN REVIEW
08/06/25	CONTRACT PLANS REVISED- 2ND FLOOR WALL,LINEN DOORS
08/08/25	FINAL PLANS
08/27/25	FINAL PLANS REVISED FROM FENY 08/22 & 08/26
04/17/25	ACC PLANS UPDATED
04/24/25	PLANS UPDATED PER PROPOSAL REVIEW
05/01/25	PLANS UPDATED PER PROPOSAL REVIEW
05/08/25	CONTRACT PLANS
05/22/25	CONTRACT PLANS REVISED- MARTEC LAMINATION

REDFORD BUILDERS
LOT 24 SWAN RIDGE FARMS


SCALE: As Noted
DRAWN BY: BJF
DATE: 04-08-25

1/7

FINAL PLANS

EXTERIOR MATERIALS:

*CONTINUOUS RIDGE VENT
*LIMITED LIFETIME HIGH DEFINITION ASPHALT SHINGLES
*1X8 MIRATEC FASCIA BOARD
*LP SOFFIT WITH VENTS
*JAMES HARDIE PLANK LAP SIDING PRIMED(PER PLAN)
*LP BOARD & BATTEN SIDING PRIMED (PER PLAN)
*5/4X6 MIRATEC FRIEZE BOARDS AT GABLES (PER PLAN)
*5/4X8 MIRATEC HEAD TRIM W/ 1" OVERHANG
(WINDOWS & EXTERIOR DOORS)
*5/4X6 MIRATEC TRIM AT SIDES OF WINDOWS
& EXTERIOR DOORS
*5/4X6 MIRATEC SILL TRIM AT WINDOWS
*5/4X6 MIRATEC CORNER BOARDS AT OUTSIDE CORNERS
*1" X 12 CEDAR COLUMNS W/ 1X8 BASE CAP &
1X6 TOP CAP (FRONT PORCH)-SEE DETAIL PG. 1
*5/4" X 8 MIRATEC COLUMNS W/ 5/4X8 BASE CAP &
5/4X6 TOP CAP (REAR DECK)
*STONE VENEER (PER PLAN)
*ALLIANCE/WAUDENA WINDGATE SINGLE HUNG VINYL WINDOWS
(UNLESS NOTED ON PLAN) (DRYWALL RETURNS & WOOD SILLS)

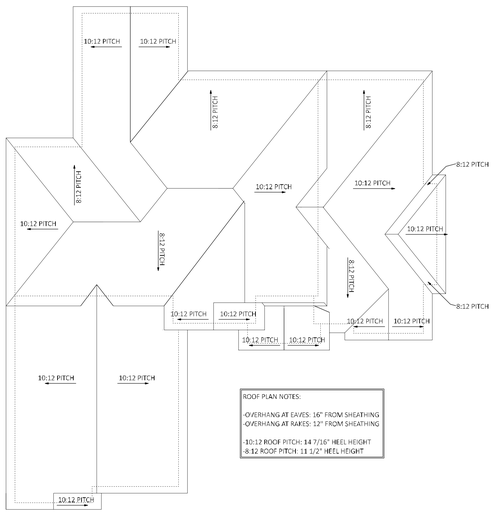

ROOF LAYOUT
SCALE: 1/8" = 1'-0"



RIGHT ELEVATION
SCALE: 1/4" = 1'-0"



LEFT ELEVATION
SCALE: 1/4" = 1'-0"

CONTRACT PLANS: ONLY VALID IF SIGNED OR NOTED!
SIGNED:_____DATED:_____
PRODUCTION PLANS: ONLY VALID IF SIGNED OR NOTED!
SIGNED:_____DATED:_____
FINAL PLANS: ONLY FINAL IF SIGNED OR NOTED!
SIGNED:_____DATED:_____

FINAL PLANS

ESPIRE BUILD. LIVE
NUPATH HOMES
530 HARTBROOK DRIVE, HARTLAND, WI 53029
262-746-2000

COPYRIGHT 2025 ESPIRE HOMES INC.
IT IS UNLAWFUL TO USE OR REPRODUCE BY ANY MEANS ALL OR ANY PORTION OF THESE CONSTRUCTION DOCUMENTS WITHOUT THE EXPRESS WRITTEN PERMISSION OF ESPIRE HOMES INC. ESPIRE HOMES INC. RESERVES THE RIGHT TO USE ALL OR PARTS OF THESE PLANS IN THE FUTURE

REVISION BLOCK


Date	Revision
05/22/25	CONTRACT PLANS REVISED- TRUSSES STEEL
07/15/25	CONTRACT PLANS REVISED- PLAN REVIEW
08/06/25	CONTRACT PLANS REVISED- 2ND FLOOR WALL LINEN DOORS
08/09/25	FINAL PLANS
08/27/25	FINAL PLANS REVISED PER FENWICK 08/22 & 08/26

Date	Revision
04/17/25	ACC PLANS UPDATED
04/24/25	PLANS UPDATED PER PROPOSAL REVIEW
05/05/25	PLANS UPDATED PER PROPOSAL REVIEW
05/06/25	CONTRACT PLANS
05/22/25	CONTRACT PLANS REVISED- MANTLE CLARIFICATION

REDFORD BUILDERS
LOT 24 SWAN RIDGE FARMS


SCALE: As Noted
DRAWN BY: BJF
DATE: 04-08-25

2/7

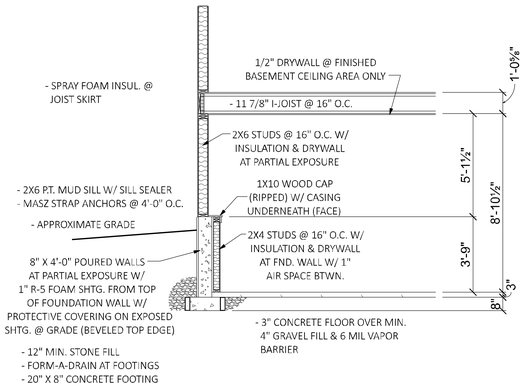


PARTIAL EXPOSURE SECTION

SCALE: 1/4" = 1'-0"

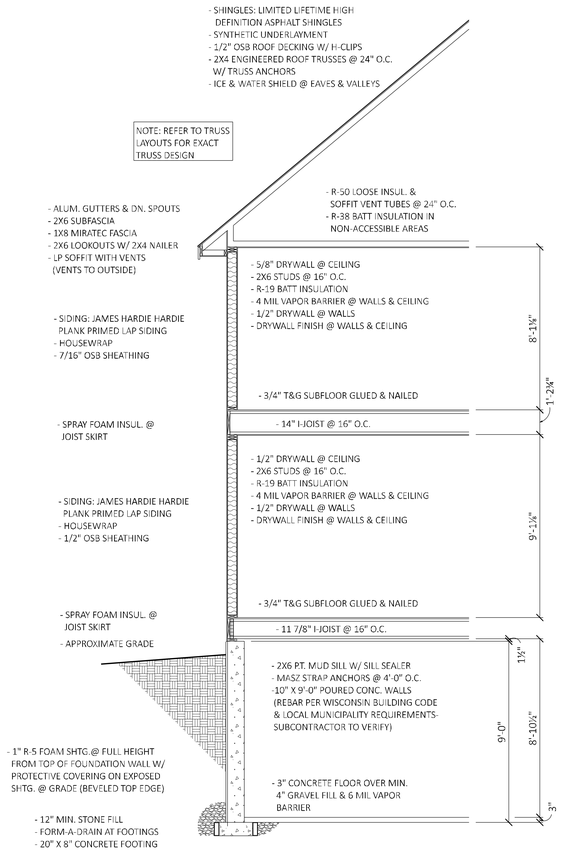

TYPICAL WALL SECTION

SCALE:3/8" = 1'-0"

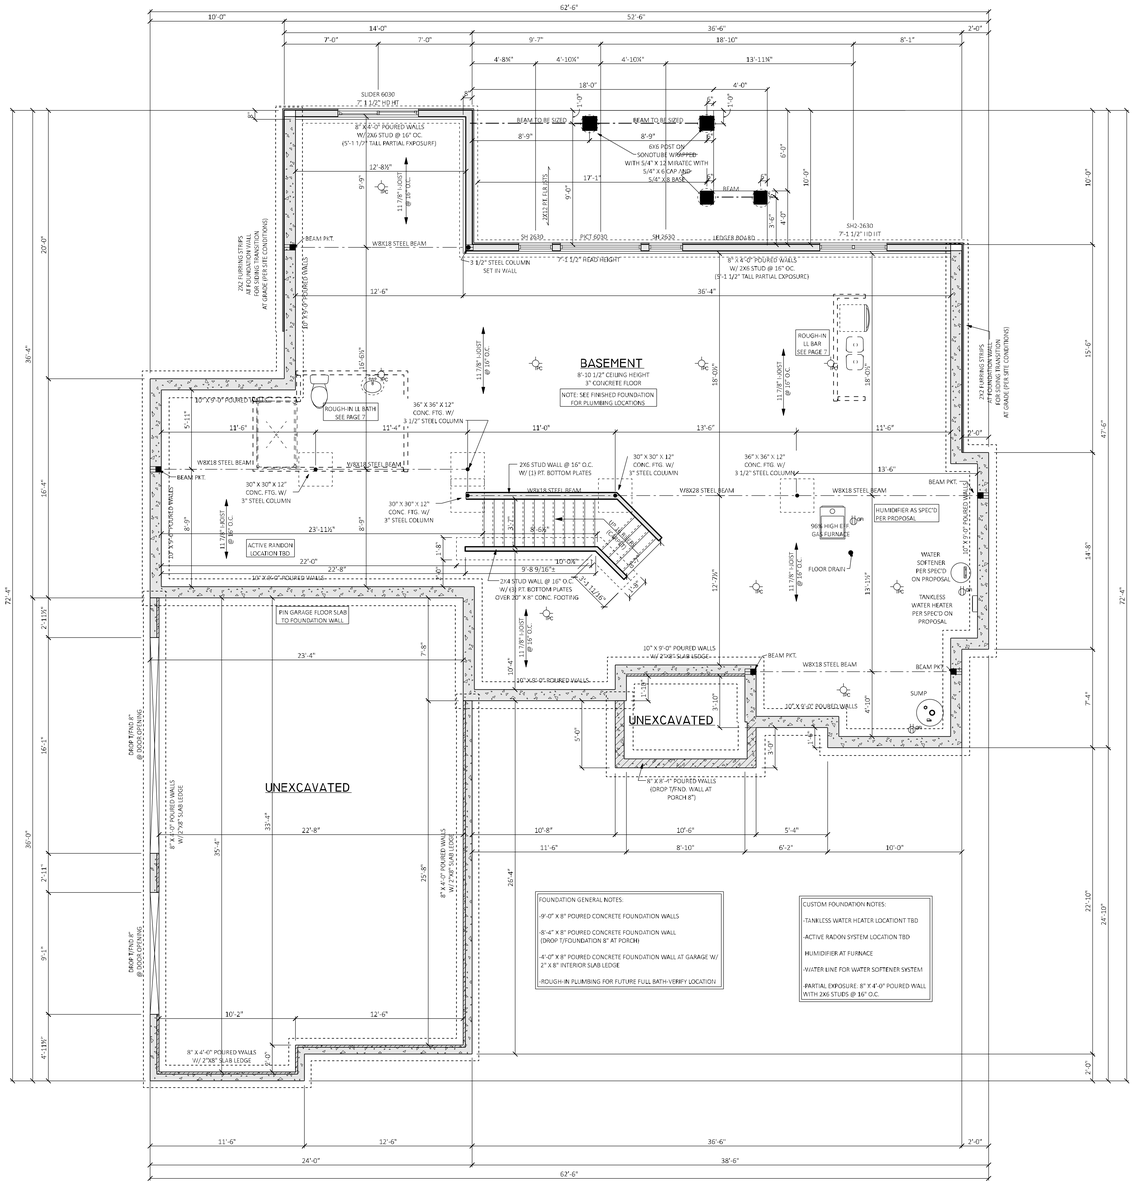

FOUNDATION PLAN

SCALE: 1/4" = 1'-0"

CONTRACT PLANS ONLY VALID IF SIGNED OR NOTED!

SIGNED:_____DATED:_____

PRODUCTION PLANS ONLY VALID IF SIGNED OR NOTED!

SIGNED:_____DATED:_____

FINAL PLANS ONLY FINAL IF SIGNED OR NOTED!

SIGNED:_____DATED:_____

FINAL PLANS

262-746-2000

NUPATH HOMES
ESPIRE BUILD. LIVE
530 HARTBROOK DRIVE, HARTLAND, WI 53029

COPYRIGHT 2025 ESPIRE HOMES INC.


IT IS UNLAWFUL TO USE OR REPRODUCE BY ANY MEANS ALL OR ANY PORTION OF THESE CONSTRUCTION DOCUMENTS WITHOUT THE EXPRESS WRITTEN PERMISSION OF ESPIRE HOMES INC. ESPIRE HOMES INC. RESERVES THE RIGHT TO USE ALL OR PARTS OF THESE PLANS IN THE FUTURE

REVISION BLOCK		
Date	Revision	
04/17/15	A/C PLANS UPDATED	
04/21/15	PLANS UPDATED PER PROPOSAL REVIEW	
07/13/25	CONTRACT PLANS REVISED- TRUSSES/STEEL	
08/06/25	CONTRACT PLANS REVISED- 2ND FLOOR WALL/LINEN DOORS	
08/08/25	FINAL PLANS	
08/27/25	CONTRACT PLANS REVISED- MANTLE CLARIFICATION	


REDFORD BUILDERS
LOT 24 SWAN RIDGE FARMS

SCALE: As Noted
DRAWN BY: BJF
DATE: 04-08-25


3 / 7

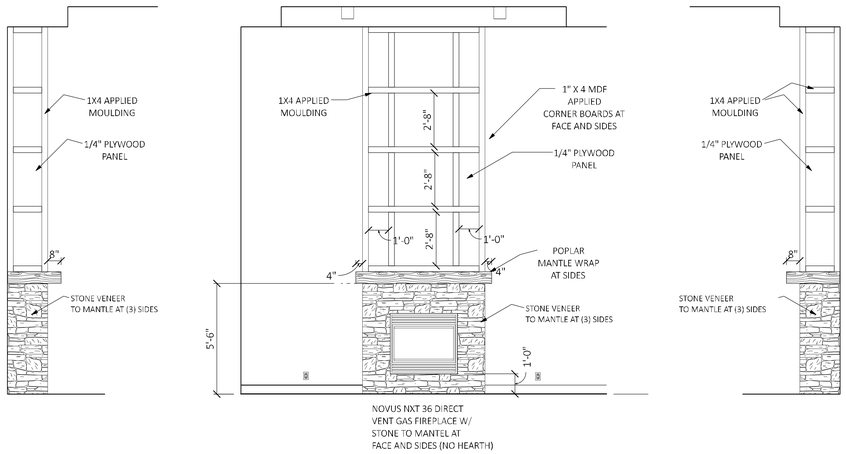


FIREPLACE ELEVATION
SCALE: 3/8" = 1'-0"

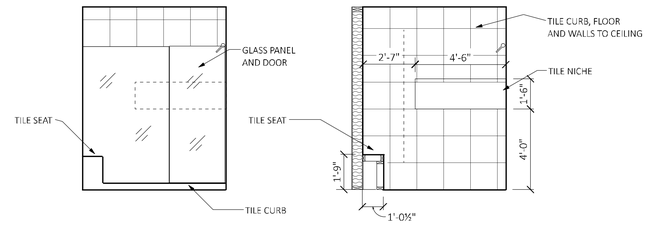

MASTER BATH SHOWER DETAIL
SCALE: 3/8" = 1'-0"

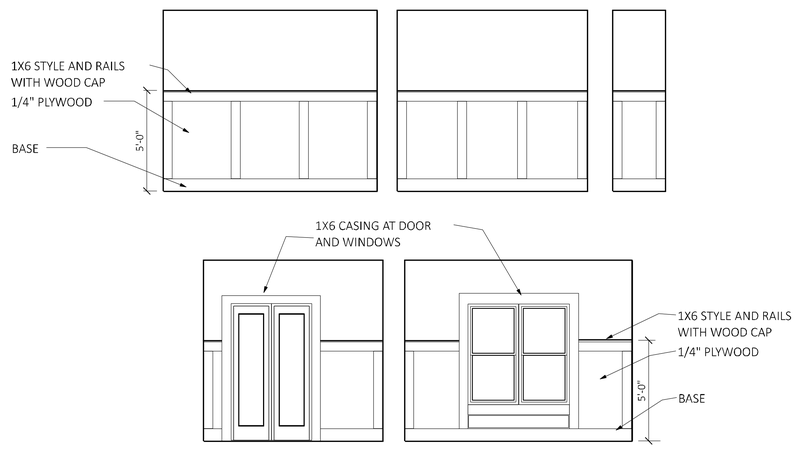

DETAIL OFFICE WALL
SCALE: 3/8" = 1'-0"

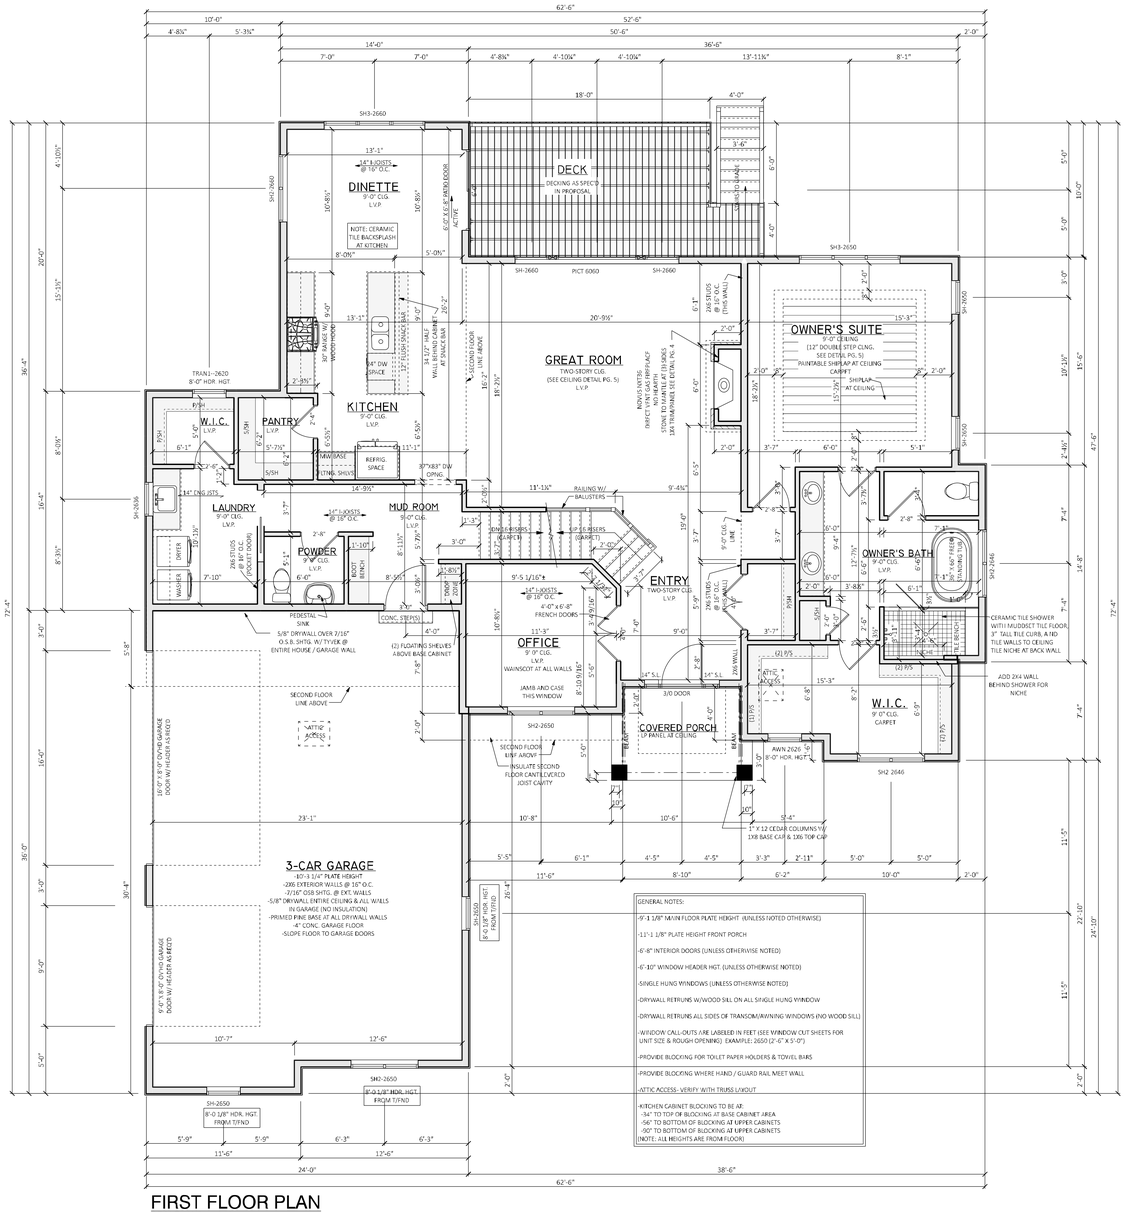

FIRST FLOOR PLAN
SCALE: 1/4" = 1'-0"

CONTRACT PLANS ONLY VALID IF SIGNED OR NOTED!

SIGNED:_____ DATED:_____

PRODUCTION PLANS ONLY VALID IF SIGNED OR NOTED!

SIGNED:_____ DATED:_____

FINAL PLANS ONLY FINAL IF SIGNED OR NOTED!

SIGNED:_____ DATED:_____

FINAL PLANS

ESPIRE BUILD. LIVE
NUPATH HOMES
530 HARTBROOK DRIVE, HARTLAND, WI 53029
262-746-2000

COPYRIGHT 2025 ESPIRE HOMES INC.


IT IS UNLAWFUL TO USE OR REPRODUCE BY ANY MEANS ALL OR ANY PORTION OF THESE CONSTRUCTION DOCUMENTS WITHOUT THE EXPRESSED WRITTEN CONSENT OF ESPIRE HOMES INC. ESPIRE HOMES INC. RESERVES THE RIGHT TO USE ALL OR PARTS OF THESE PLANS IN THE FUTURE

REVISION BLOCK		
Revision	Date	Revision
UPDATED	05/22/25	CONTRACT PLANS REVISED- TRUSSES/STEEL
TED PER PROPOSAL REVIEW	07/19/25	CONTRACT PLANS REVISED- PLAN REVIEW
TED PER PROPOSAL REVIEW	08/06/25	CONTRACT PLANS REVISED- 2ND FLOOR WALL/LINEN DOORS
NS	08/08/25	FINAL PLANS
	08/22/25	FINAL PLANS REVISED- MANTLE CLARIFICATION

Date	Revision
04/17/25	ACC PLANS UPDATED
04/24/25	PLANS UPDATED PER PROPOSAL REVIEW
05/01/25	PLANS UPDATED PER PROPOSAL REVIEW
05/06/25	CONTRACT PLANS
05/22/25	CONTRACT PLANS REVISED- MANTLE CLARIFICATION


REDFORD BUILDERS
LOT 24 SWAN RIDGE FARMS

SCALE: As Noted
DRAWN BY: BJF
DATE: 04-08-25

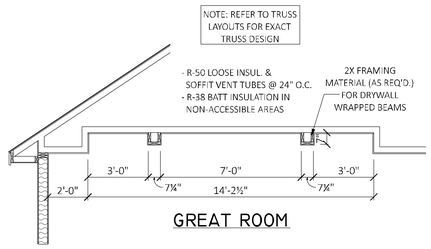


GREAT ROOM

GREAT ROOM CEILING DETAIL
SCALE: 3/8" = 1'-0"

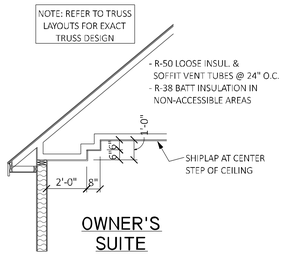


OWNER'S SUITE

OWNER'S CEILING DETAIL
SCALE: 3/8" = 1'-0"

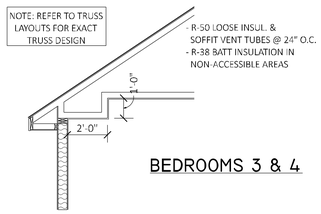


BEDROOMS 3 & 4

BEDROOM STEP CEILING DETAIL
SCALE: 3/8" = 1'-0"

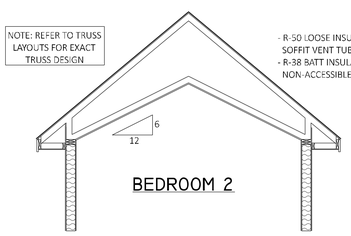


BEDROOM 2

DETAIL CATHEDRAL CEILING
SCALE: 3/8" = 1'-0"

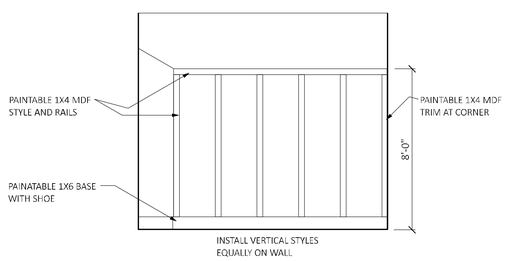

DETAIL BEDROOM #2 WALL
SCALE: 3/8" = 1'-0"

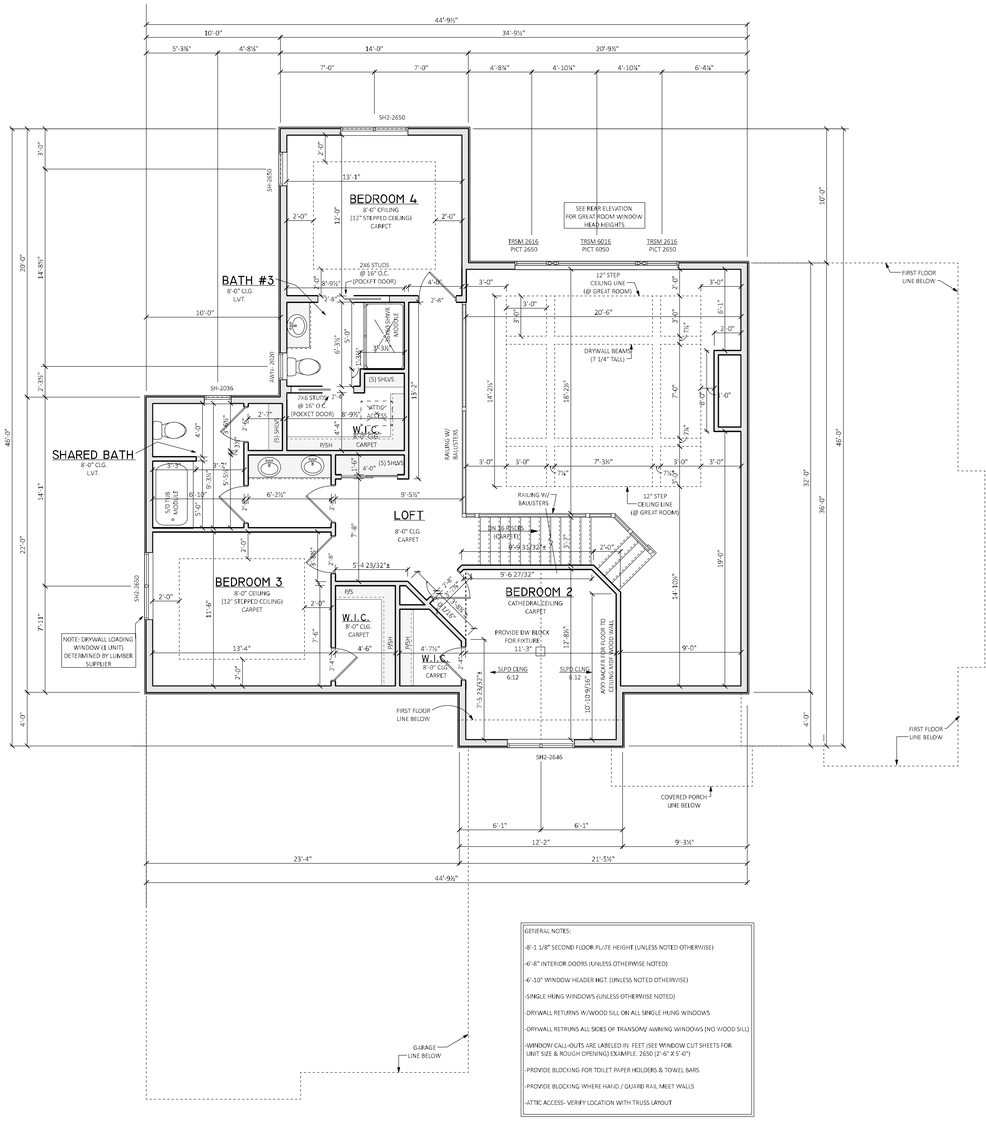

SECOND FLOOR PLAN
SCALE: 1/4" = 1'-0"

GENERAL NOTES:
- 8'-1 1/8" SECOND FLOOR PLATE HEIGHT (UNLESS NOTED OTHERWISE)
- 6'-8" INTERIOR DOORS (UNLESS OTHERWISE NOTED)
- 6'-10" WINDOW HEADER HGT. (UNLESS NOTED OTHERWISE)
- SINGLE HUNG WINDOWS (UNLESS OTHERWISE NOTED)
- DRYWALL RETURNS W/WOOD SILL ON ALL SINGLE HUNG WINDOWS
- DRYWALL RETRUNS ALL SIDES OF TRANSOM/ AWNING WINDOWS (NO WOOD SILL)
- WINDOW CALL-OUTS ARE LABELED IN FEET (SEE WINDOW CUT SHEETS FOR UNIT SIZE & ROUGH OPENING) EXAMPLE: 2650 (2'-6" X 5'-0")
- PROVIDE BLOCKING FOR TOILET PAPER HOLDERS & TOWEL BARS
- PROVIDE BLOCKING WHERE HAND / GUARD RAIL MEET WALLS
- ATTIC ACCESS- VERIFY LOCATION WITH TRUSS LAYOUT

CONTRACT PLANS ONLY VALID IF SIGNED OR NOTED!

SIGNED:_____DATED:_____

PRODUCTION PLANS ONLY VALID IF SIGNED OR NOTED!

SIGNED:_____DATED:_____

FINAL PLANS ONLY FINAL IF SIGNED OR NOTED!

SIGNED:_____DATED:_____

FINAL PLANS

ESPIRE BUILD. LIVE
NUPATH HOMES
530 HARTBROOK DRIVE, HARTLAND, WI 53029
262-746-2000

COPYRIGHT 2025 ESPIRE HOMES INC.
IT IS UNLAWFUL TO USE OR REPRODUCE BY ANY MEANS ALL OR ANY PORTION OF THESE CONSTRUCTION DOCUMENTS WITHOUT THE EXPRESS WRITTEN PERMISSION OF ESPIRE HOMES INC. ESPIRE HOMES INC. RESERVES THE RIGHT TO USE ALL OR PARTS OF THESE PLANS IN THE FUTURE

REVISION BLOCK


Date	Revision
04/17/25	ACC PLANS UPDATED
04/14/25	PLANS UPDATED PER PROPOSAL REVIEW
05/05/25	PLANS UPDATED PER PROPOSAL REVIEW
05/09/25	FINAL PLANS
05/27/25	CONTRACT PLANS
05/27/25	FINAL PLANS REVISED- MANTEL CLARIFICATION
06/09/25	CONTRACT PLANS REVISED- TRUSSES/STEEL
07/15/25	CONTRACT PLANS REVISED- 2ND FLOOR WALL/LINEN DOORS
08/09/25	FINAL PLANS

REDFORD BUILDERS
LOT 24 SWAN RIDGE FARMS


SCALE: As Noted
DRAWN BY: BJF
DATE: 04-08-25

5/7

FINAL PLANS

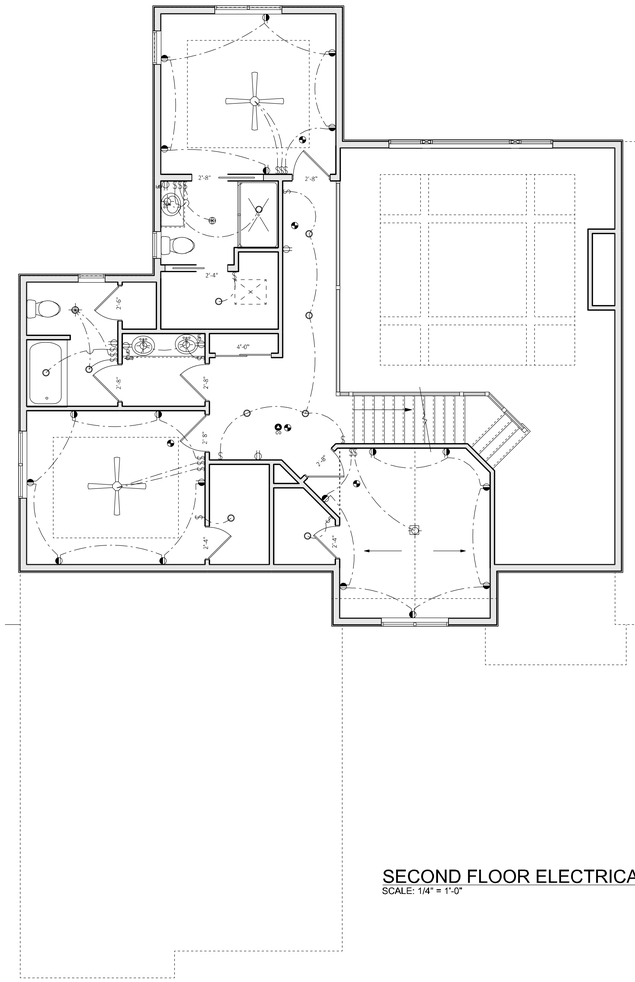

SECOND FLOOR ELECTRICAL PLAN
SCALE: 1/4" = 1'-0"

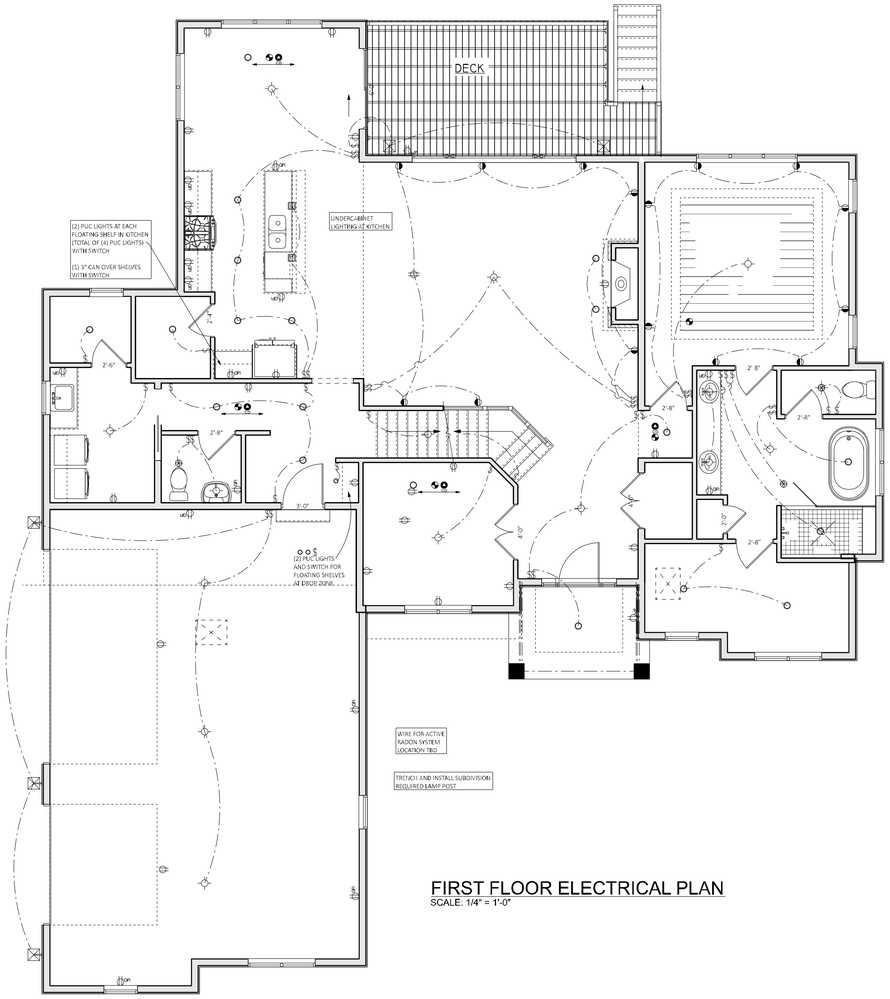

FIRST FLOOR ELECTRICAL PLAN
SCALE: 1/4" = 1'-0"

CONTRACT PLANS ONLY VALID IF SIGNED OR NOTED!

SIGNED:_____DATED:_____

PRODUCTION PLANS ONLY VALID IF SIGNED OR NOTED!

SIGNED:_____DATED:_____

FINAL PLANS ONLY FINAL IF SIGNED OR NOTED!

SIGNED:_____DATED:_____

FINAL PLANS

ESPIRE BUILD. LIVE
NUPATH HOMES
530 HARTBROOK DRIVE, HARTLAND, WI 53029
262-746-2000


COPYRIGHT 2025 ESPIRE HOMES INC.

IT IS UNLAWFUL TO USE OR REPRODUCE BY ANY MEANS ALL OR ANY PORTION OF THESE CONSTRUCTION DOCUMENTS WITHOUT EXPRESS WRITTEN PERMISSION FROM ESPIRE HOMES INC. ESPIRE HOMES INC. RESERVES THE RIGHT TO USE ALL OR PARTS OF THESE PLANS IN THE FUTURE


REVISION BLOCK		
Date	Revision	
04/17/25	ACC PLANS, UPDATED	
04/24/25	PLANS UPDATED PER PROPOSAL REVIEW	
05/01/25	PLANS UPDATED PER PROPOSAL REVIEW	
05/08/25	CONTRACT PLANS	
05/22/25	CONTRACT PLANS REVISED- MAYTE CLARIFICATION	
05/27/25	CONTRACT PLANS REVISED- TRUSSES,STEEL	
07/15/25	CONTRACT PLANS REVISED- PLAN REVIEW	
08/06/25	CONTRACT PLANS REVISED- 2ND FLOOR WALL LINEN DOORS	
08/08/25	FINAL PLANS	
08/27/25	FINAL PLANS REVISED FROM FENY 08/22 & 08/26	


REDFORD BUILDERS
LOT 24 SWAN RIDGE FARMS

SCALE: 1/4" = 1'-0"
DRAWN BY: BJF
DATE: 04-08-25

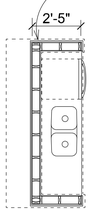


DETAIL BAR ISLAND
SCALE: 3/8" = 1'-0"

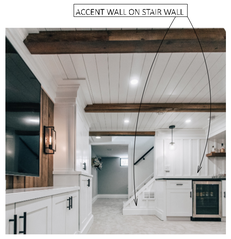

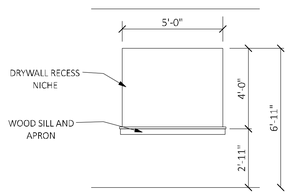

DRYWALL NICHE
SCALE: 3/8" = 1'-0"

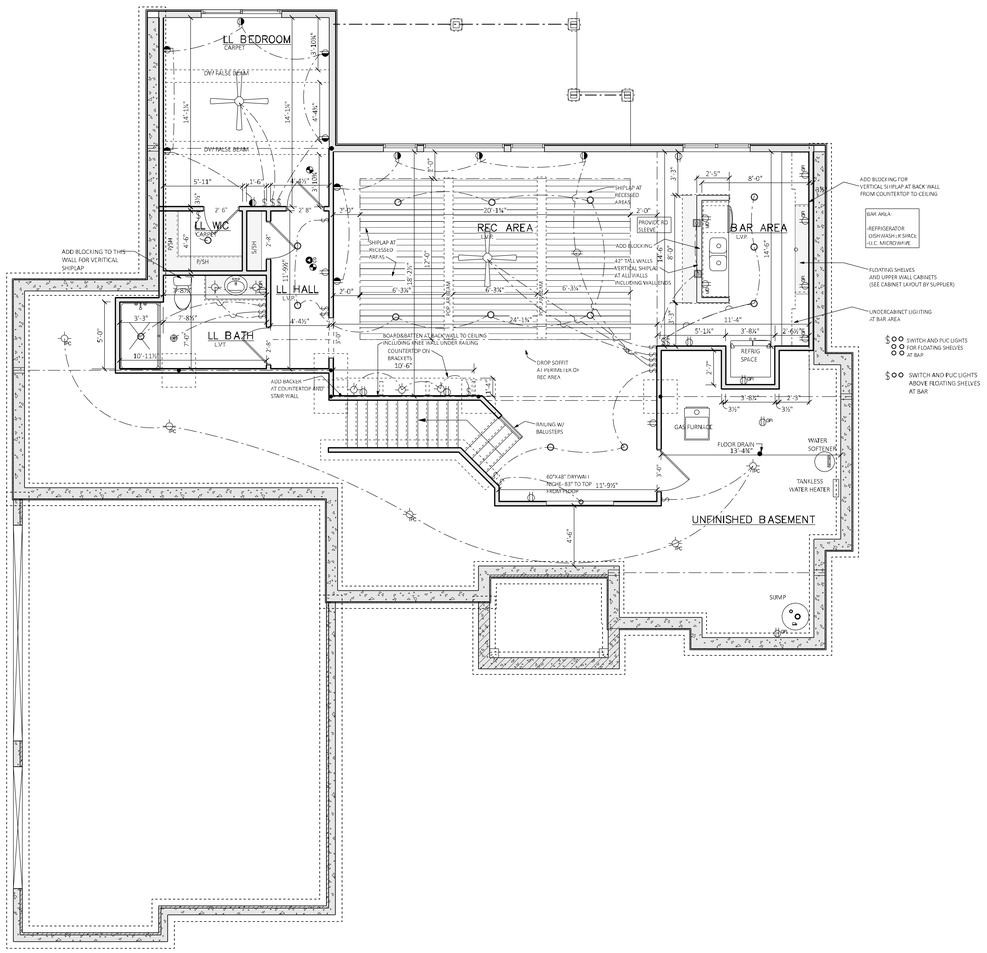

FINISHED FOUNDATION
SCALE: 1/4" = 1'-0"

CONTRACT PLANS ONLY VALID IF SIGNED OR NOTED!

SIGNED:_____DATED:_____

PRODUCTION PLANS ONLY VALID IF SIGNED OR NOTED!

SIGNED:_____DATED:_____

FINAL PLANS ONLY FINAL IF SIGNED OR NOTED!

SIGNED:_____DATED:_____

FINAL PLANS

ESPIRE BUILD. LIVE
NUPATH HOMES
262-746-2000
530 HARTBROOK DRIVE, HARTLAND, WI 53029

COPYRIGHT 2025 ESPIRE HOMES INC.

IT IS UNLAWFUL TO USE OR REPRODUCE BY ANY MEANS ALL OR ANY PORTION OF THESE CONSTRUCTION DOCUMENTS WITHOUT THE EXPRESS WRITTEN PERMISSION OF ESPIRE HOMES INC. ESPIRE HOMES INC. RESERVES THE RIGHT TO USE ALL OR PARTS OF THESE PLANS IN THE FUTURE

REVISION BLOCK

Revision	Date
CONTRACT PLANS REVISED- TRUSSES,STEEL	05/22/25
CONTRACT PLANS REVISED- PLAN REVIEW	07/15/25
CONTRACT PLANS REVISED- 2ND FLOOR WALL,LINEN DOORS	08/06/25
FINAL PLANS	08/09/25
CONTRACT PLANS REVISED- MANTLE CLARIFICATION	08/27/25

Revision	Date
ACC PLANS UPDATED	04/17/25
PLANS UPDATED PER PROPOSAL	04/14/25
PLANS UPDATED PER PROPOSAL	05/06/25
CONTRACT PLANS	05/09/25
CONTRACT PLANS REVISED- MANTLE CLARIFICATION	05/27/25

REDFORD BUILDERS
LOT 24 SWAN RIDGE FARMS

SCALE: As Noted
DRAWN BY: BJF
DATE: 04-08-25

7/7