PLAT OF SURVEY


PREPARED FOR :

KAREN PEARCE
COLDWELL BANKER PRIMUS
DELAVAN, WI.

- OF -

A PARCEL OF LAND LOCATED IN THE WEST 1/2 OF THE NORTHWEST 1/4 OF SECTION 6, TOWN 2 NORTH, RANGE 16 EAST, WALWORTH COUNTY, WISCONSIN, DESCRIBED AS FOLLOWS: COMMENCING AT THE SOUTHWEST CORNER OF SAID NORTHWEST 1/4; THENCE N 01°05' W ALONG THE REFERENCE LINE, ALONG THE CENTERLINE OF COUNTY TRUNK HIGHWAY "P", 1308.71 FEET; THENCE N 88°55' E 100.00 FEET TO THE EASTERLY RIGHT OF WAY LINE OF SAID HIGHWAY AND THE PLACE OF BEGINNING; THENCE N 01°05' W PARALLEL WITH THE CENTERLINE OF SAID HIGHWAY 291.29 FEET; THENCE S 88°55' W 45.00 FEET; THENCE N 01°05' W PARALLEL WITH AND 55.00 FEET EAST OF THE CENTERLINE OF SAID HIGHWAY 719.50 FEET MORE OR LESS TO THE CENTERLINE OF THE DRAINAGE DITCH; THENCE SOUTHEASTERLY ALONG THE CENTERLINE OF SAID DRAINAGE DITCH 358.45 FEET MORE OR LESS TO A POINT LOCATED 400.00 FEET EAST OF (MEASURED AT RIGHT ANGLES TO) THE CENTERLINE OF SAID HIGHWAY; THENCE S 01°05' E PARALLEL WITH THE CENTERLINE OF SAID HIGHWAY 913.48 FEET MORE OR LESS TO A POINT LOCATED N 88°55' E 300.00 FEET FROM THE PLACE OF BEGINNING; THENCE S 88°55' W 300.00 FEET TO THE PLACE OF BEGINNING.

PATHFINDER SURVEYING INC.
(formerly)
J.K. SURVEYING INC.
W2888 KRUEGER ROAD
LAKE GENEVA, WI, 53147
262-248-3697

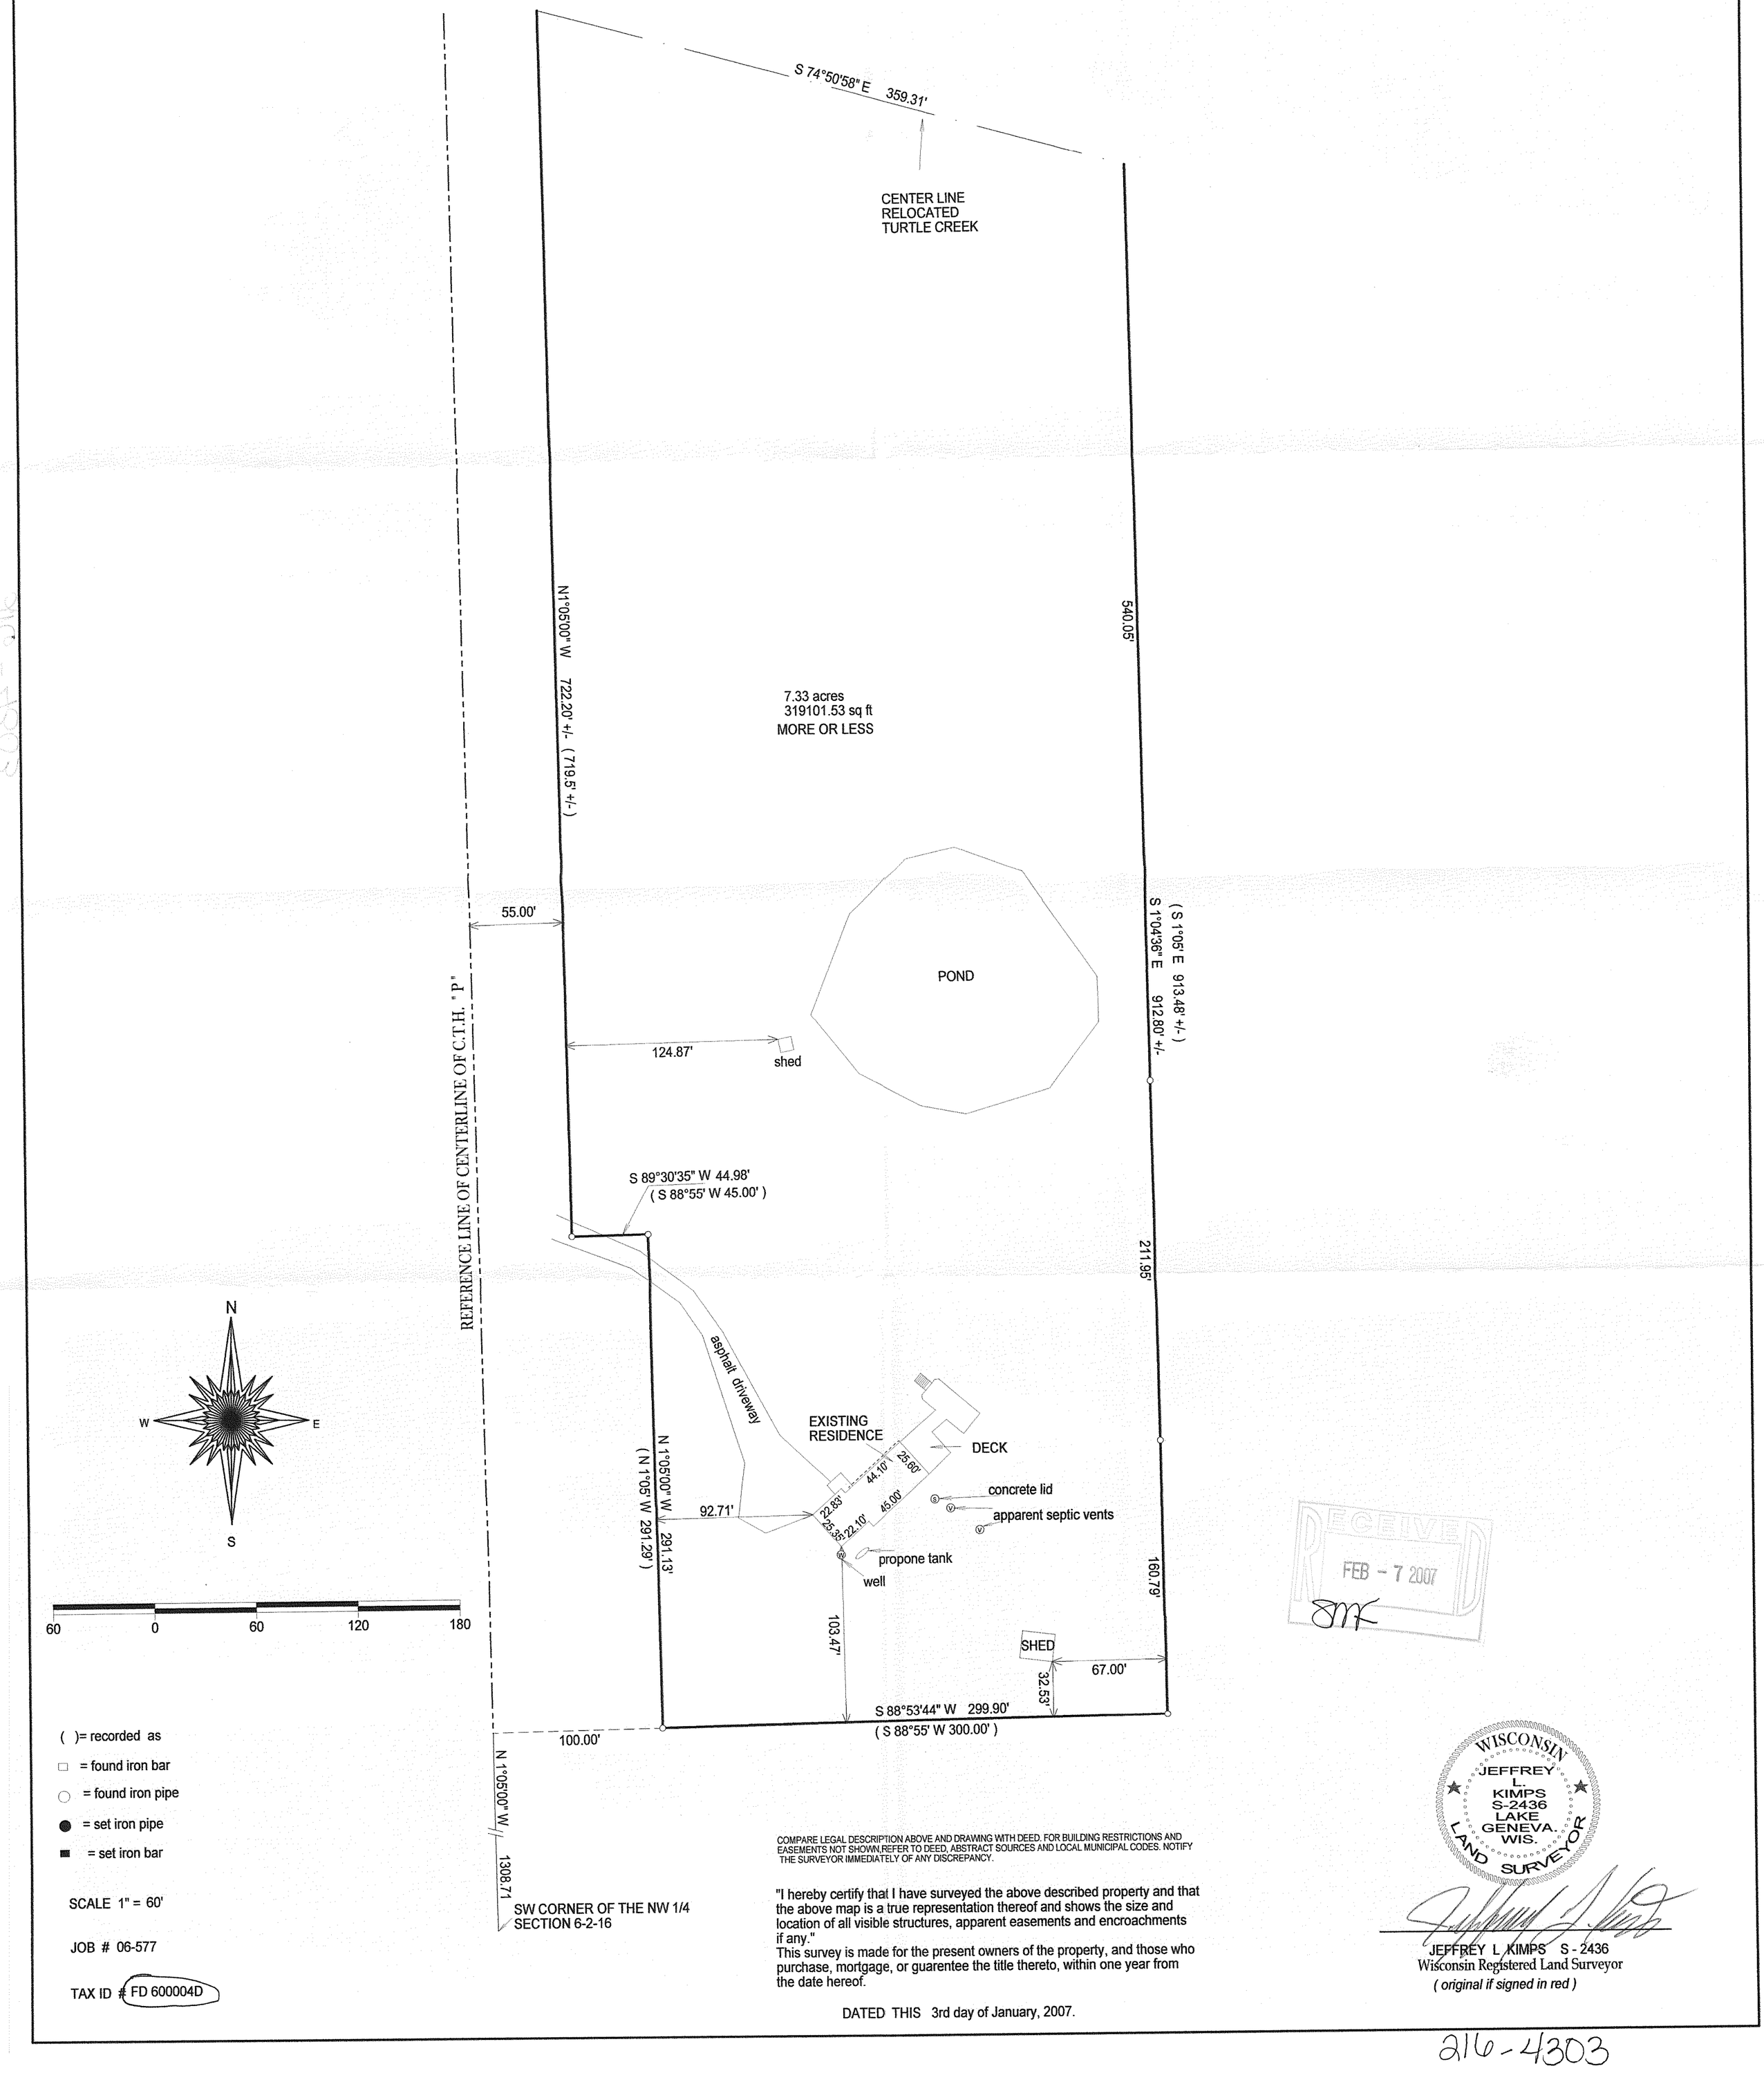

( )= recorded as
□ = found iron bar
○ = found iron pipe
● = set iron pipe
■ = set iron bar

SCALE 1" = 60'

JOB # 06-577

TAX ID # FD 600004D

COMPARE LEGAL DESCRIPTION ABOVE AND DRAWING WITH DEED. FOR BUILDING RESTRICTIONS AND EASEMENTS NOT SHOWN,REFER TO DEED, ABSTRACT SOURCES AND LOCAL MUNICIPAL CODES. NOTIFY THE SURVEYOR IMMEDIATELY OF ANY DISCREPANCY.

"I hereby certify that I have surveyed the above described property and that the above map is a true representation thereof and shows the size and location of all visible structures, apparent easements and encroachments if any."
This survey is made for the present owners of the property, and those who purchase, mortgage, or guarentee the title thereto, within one year from the date hereof.

DATED THIS 3rd day of January, 2007.

RECEIVED
FEB - 7 2007

WISCONSIN
JEFFREY L. KIMPS S-2436 LAKE GENEVA. WIS.
LAND SURVEYOR

JEFFREY L KIMPS S - 2436
Wisconsin Registered Land Surveyor
(original if signed in red)

216-4303