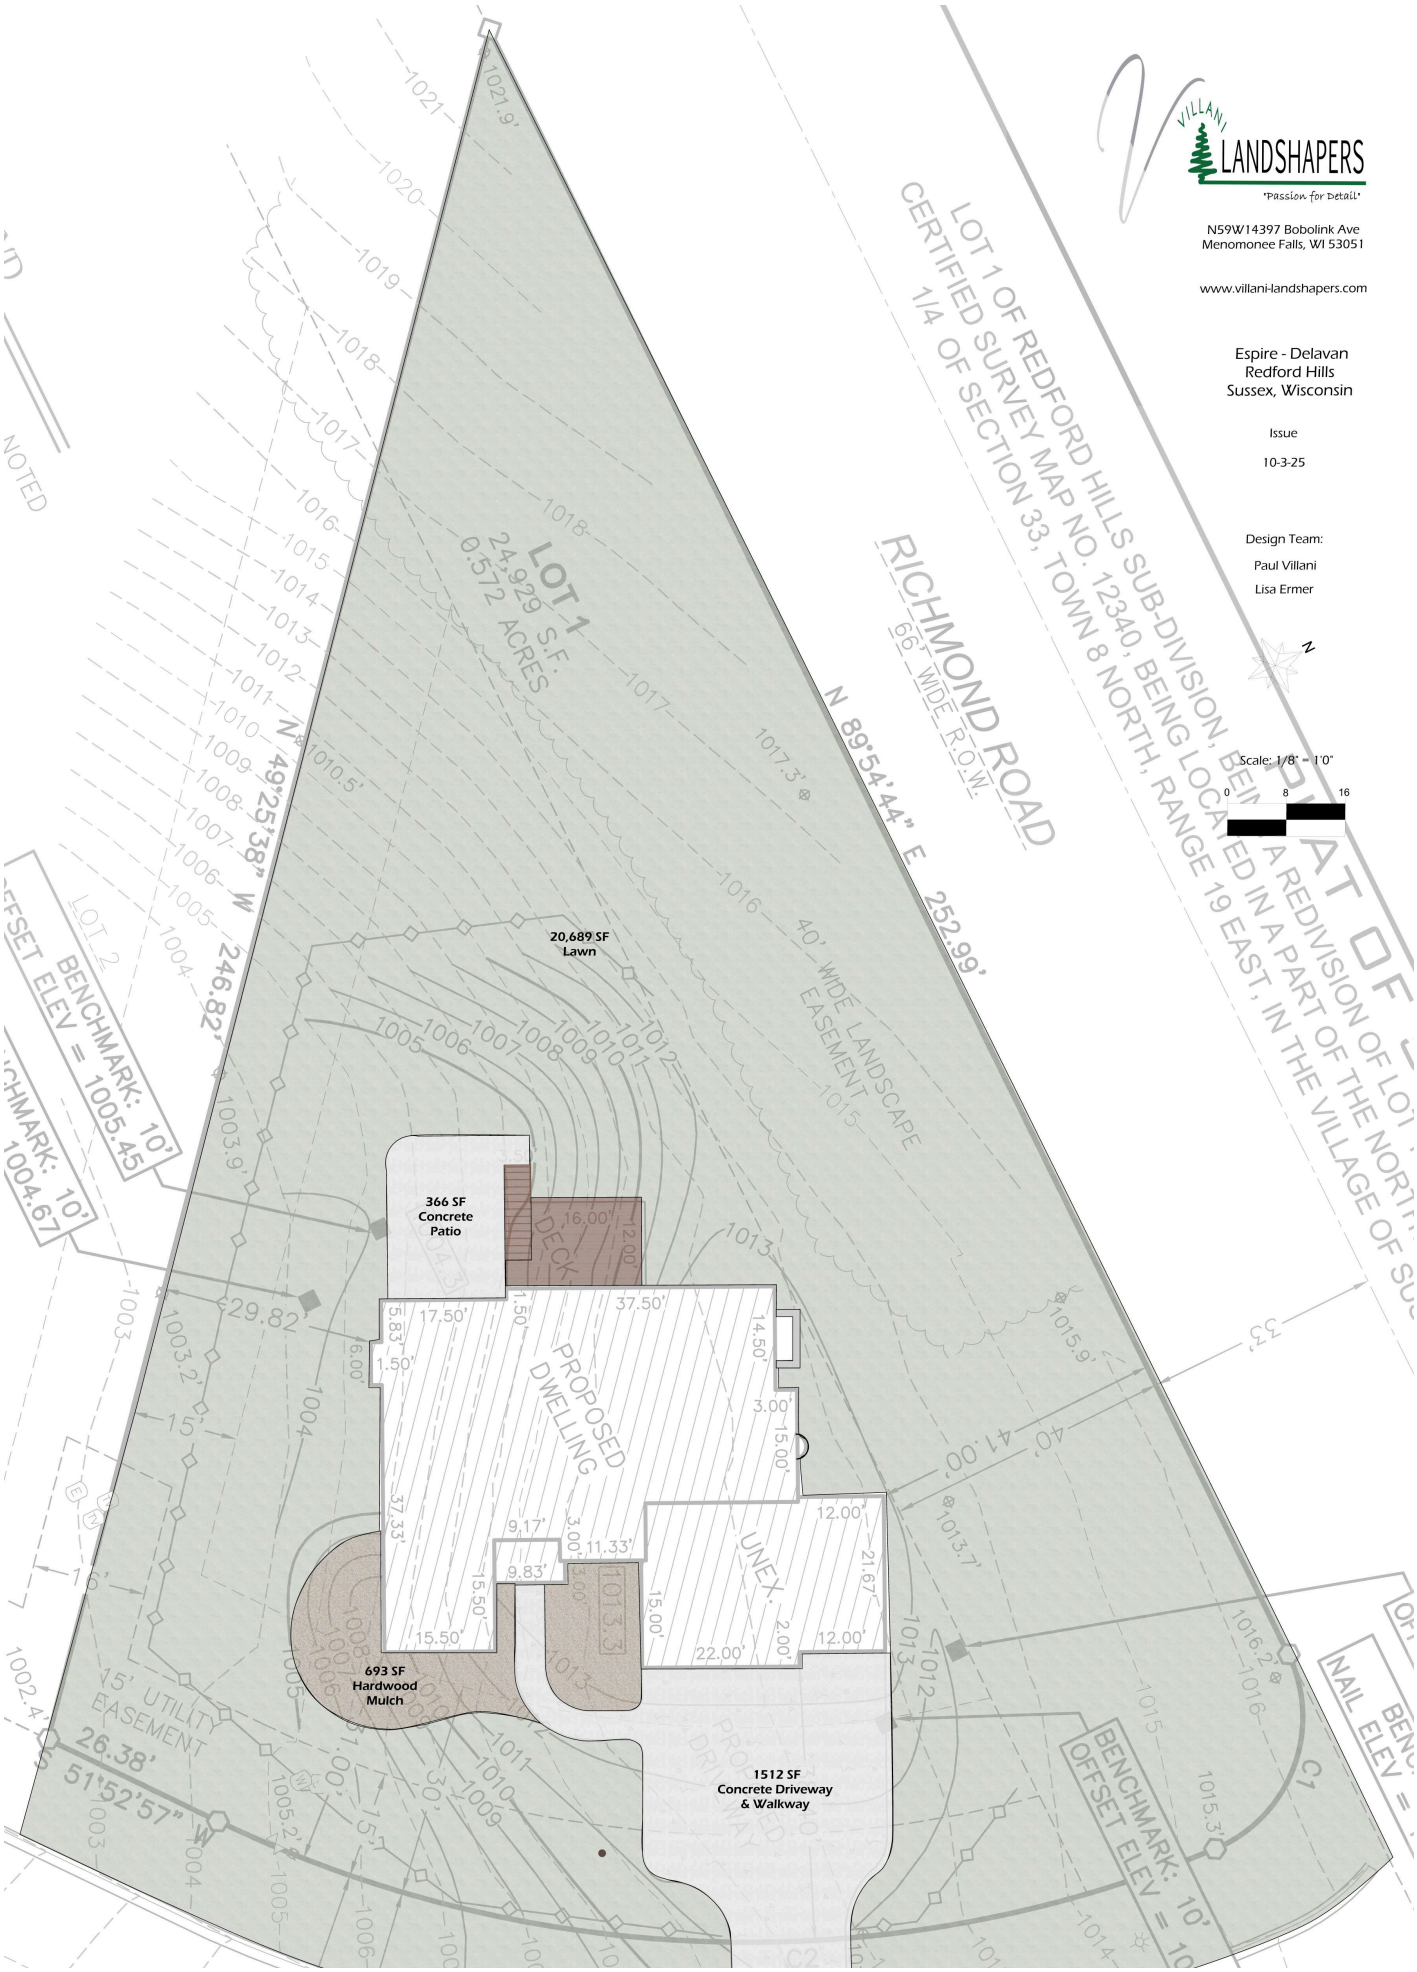


VILLANI LANDSHAPERS

"Passion for Detail"

N59W14397 Bobolink Ave
Menomonee Falls, WI 53051

www.villani-landshapers.com

Espire - Delavan
Redford Hills
Sussex, Wisconsin

Issue

10-3-25

Design Team:


Paul Villani

Lisa Ermer

Scale: 1/8" = 1'0"

0 8 16

PLAT OF
LOT 1 OF REDFORD HILLS SUB-DIVISION, BEI
CERTIFIED SURVEY MAP NO. 12340, BEING LOCATED IN A PART OF THE NORTH
1/4 OF SECTION 33, TOWN 8 NORTH, RANGE 19 EAST, IN THE VILLAGE OF SU
A REDIVISION OF LOT

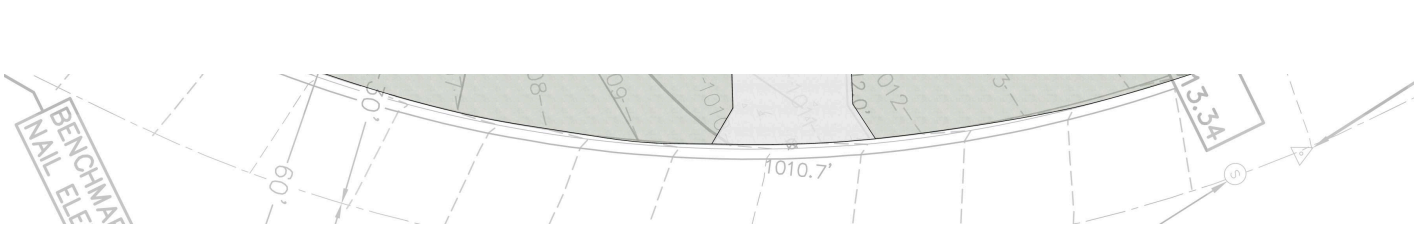
BENCHMAR
NAIL ELE
60'
1010.7'
13.34