


PART OF THE SOUTHEAST QUARTER OF THE SOUTHEAST CORNER
IN SECTION 34, TOWNSHIP 18 NORTH, RANGE 8 WEST, TOWN OF
HOLLAND, LA CROSSE COUNTY, WISCONSIN



SCALE: 1"=60'

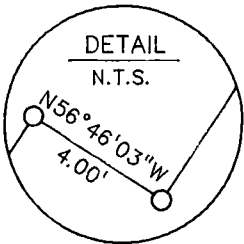


UNPLATTED LANDS
OWNED
BY OTHERS

V.1461, P. 978

UNPLATTED LANDS
OWNED
BY OTHERS

V. 1315, P. 555

BASIS FOR BEARINGS
THE EAST LINE OF THE SOUTHEAST
QUARTER OF SECTION 34, WHICH
BEARS AS SHOWN
(LA CROSSE COUNTY COORDINATE
SYSTEM).

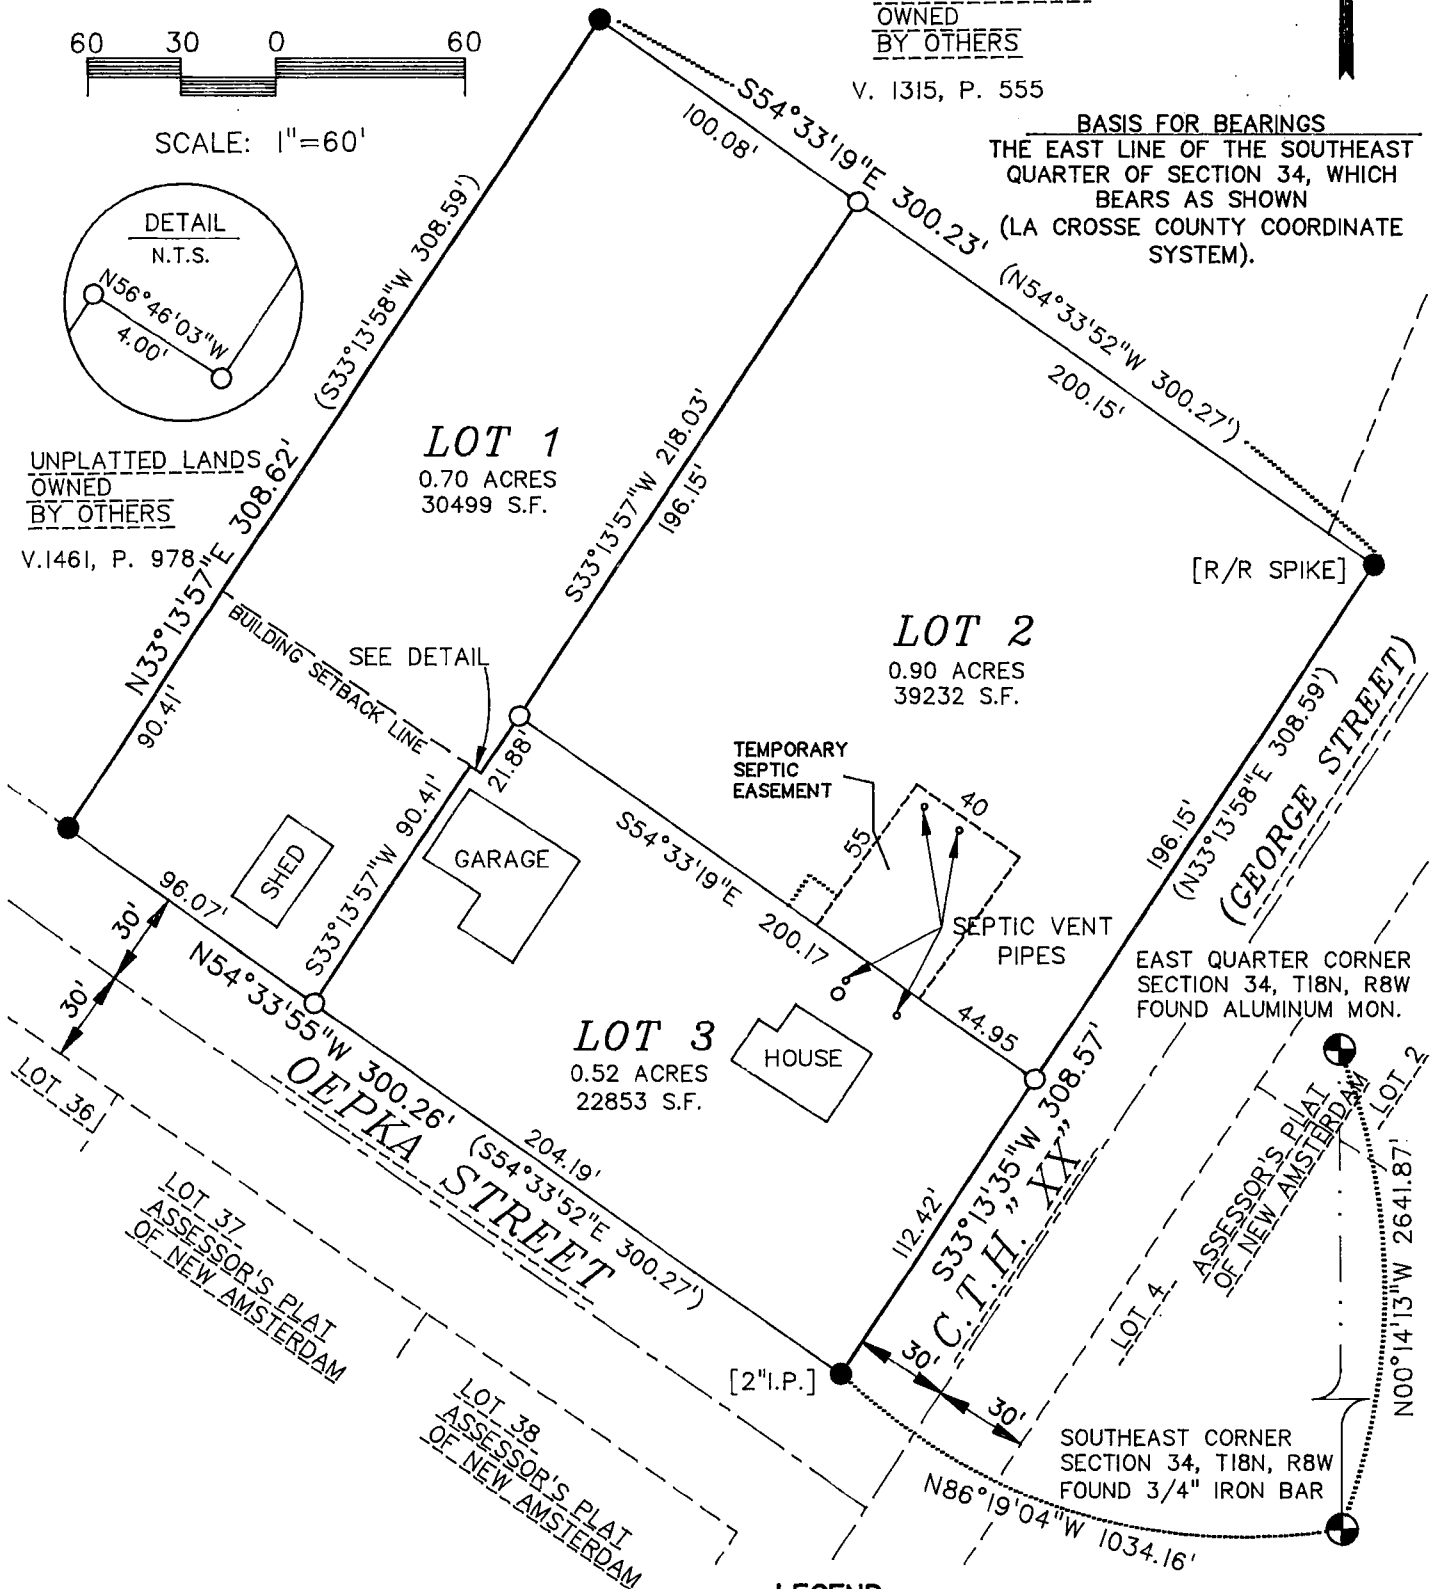

LEGEND

- ⊕ P.L.S.S. CORNER
- SET 3/4" x 18" IRON BAR (1.5 LBS/LIN FT)
- FOUND 3/4" IRON BAR (UNLESS NOTED)
- () RECORDED BEARINGS AND/OR DISTANCES

SURVEYOR:
PAUL E. FAIRCHILD
PARAGON ASSOCIATES
744 MOORE STREET
LA CROSSE, WISCONSIN

OWNER:
RANDALL T. TAYLOR
W8220 OEPKA STREET
HOLMEN, WISCONSIN



5.13.05

Vol. 12, Page 69

DESCRIPTION


PART OF THE SOUTHEAST QUARTER OF THE SOUTHEAST QUARTER IN SECTION 34, TOWNSHIP 18 NORTH, RANGE 8 WEST, TOWN OF HOLLAND, LA CROSSE COUNTY, WISCONSIN, DESCRIBED AS FOLLOWS; COMMENCING AT THE SOUTHEAST CORNER OF SAID SECTION 34, THENCE N86°19'04"W 1034.16 FEET TO THE INTERSECTION OF THE WESTERLY RIGHT OF WAY LINE OF COUNTY TRUNK HIGHWAY "XX" AND THE NORTHERLY RIGHT OF WAY LINE OF OEPKA STREET AND THE POINT OF BEGINNING; THENCE ALONG THE NORTHERLY RIGHT OF WAY LINE OF SAID OEPKA STREET N54°33'55"W 300.26 FEET TO THE EAST LINE OF THE PARCEL DESCRIBED IN VOLUME 1461, PAGE 978; THENCE ALONG SAID EAST LINE, N33°13'57"E 308.62 FEET TO THE SOUTH LINE OF THE PARCEL DESCRIBED IN VOLUME 1315, PAGE 555; THENCE ALONG SAID SOUTH LINE, S54°33'19"E 300.23 FEET TO THE WESTERLY RIGHT OF WAY LINE OF SAID COUNTY TRUNK HIGHWAY "XX"; THENCE ALONG SAID RIGHT OF WAY LINE S33°13'35"W 308.57 FEET TO THE POINT OF BEGINNING; SAID PARCEL CONTAINS 2.13 ACRES, AND IS SUBJECT TO ALL COVENANTS, RESTRICTIONS, AND EASEMENTS, IMPLIED OR RECORDED.

I hereby certify that this
survey complies with the
provisions of the La Crosse
County Subdivision Control
Ordinance

William E. Jung
County Surveyor
5/23/05

CERTIFICATE

I, PAUL E. FAIRCHILD, REGISTERED LAND SURVEYOR #2058, HEREBY CERTIFY THAT I HAVE SURVEYED THE ABOVE DESCRIBED PARCEL, AND THAT I HAVE COMPLIED WITH THE PROVISIONS OF CHAPTER 236.34 OF THE WISCONSIN STATUTES, AND THE PROVISIONS OF THE LA CROSSE COUNTY SUBDIVISION ORDINANCE. IT IS ALSO HEREBY CERTIFIED THAT THIS MAP IS A CORRECT REPRESENTATION OF ALL THE EXTERIOR BOUNDARIES OF THE LAND SURVEYED AND THE DIVISION OF THAT LAND.

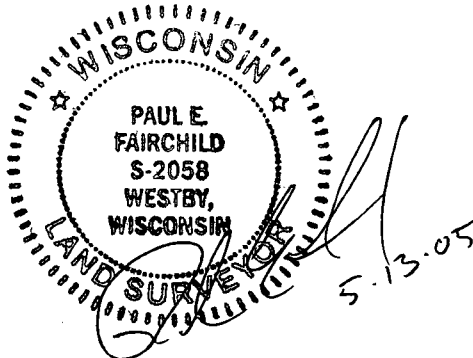

I HEREBY CERTIFY THAT THE ABOVE CERTIFIED SURVEY MAP HAS BEEN APPROVED BY THE TOWN OF HOLLAND TOWN BOARD.

DATE 5/16/05 SIGNED *Marilyn A. [Signature]*
TOWN CLERK

Vol. 12, Page 69A