


# Plat of Survey

Known as 2623 North Booth Street, in City of Milwaukee, Wisconsin  
 Lot 9 in Block 51 in J. L. PIERCE'S SUBDIVISION INTO CITY LOTS OF LOTS 47,  
 48, 49, 50, 51, 52, 53, 54 and 55 in Section 16, T 7 N, R 22 E, in the  
 City of Milwaukee, Milwaukee County, Wisconsin

NOVEMBER 4, 1970

SURVEY NO. 127637-S

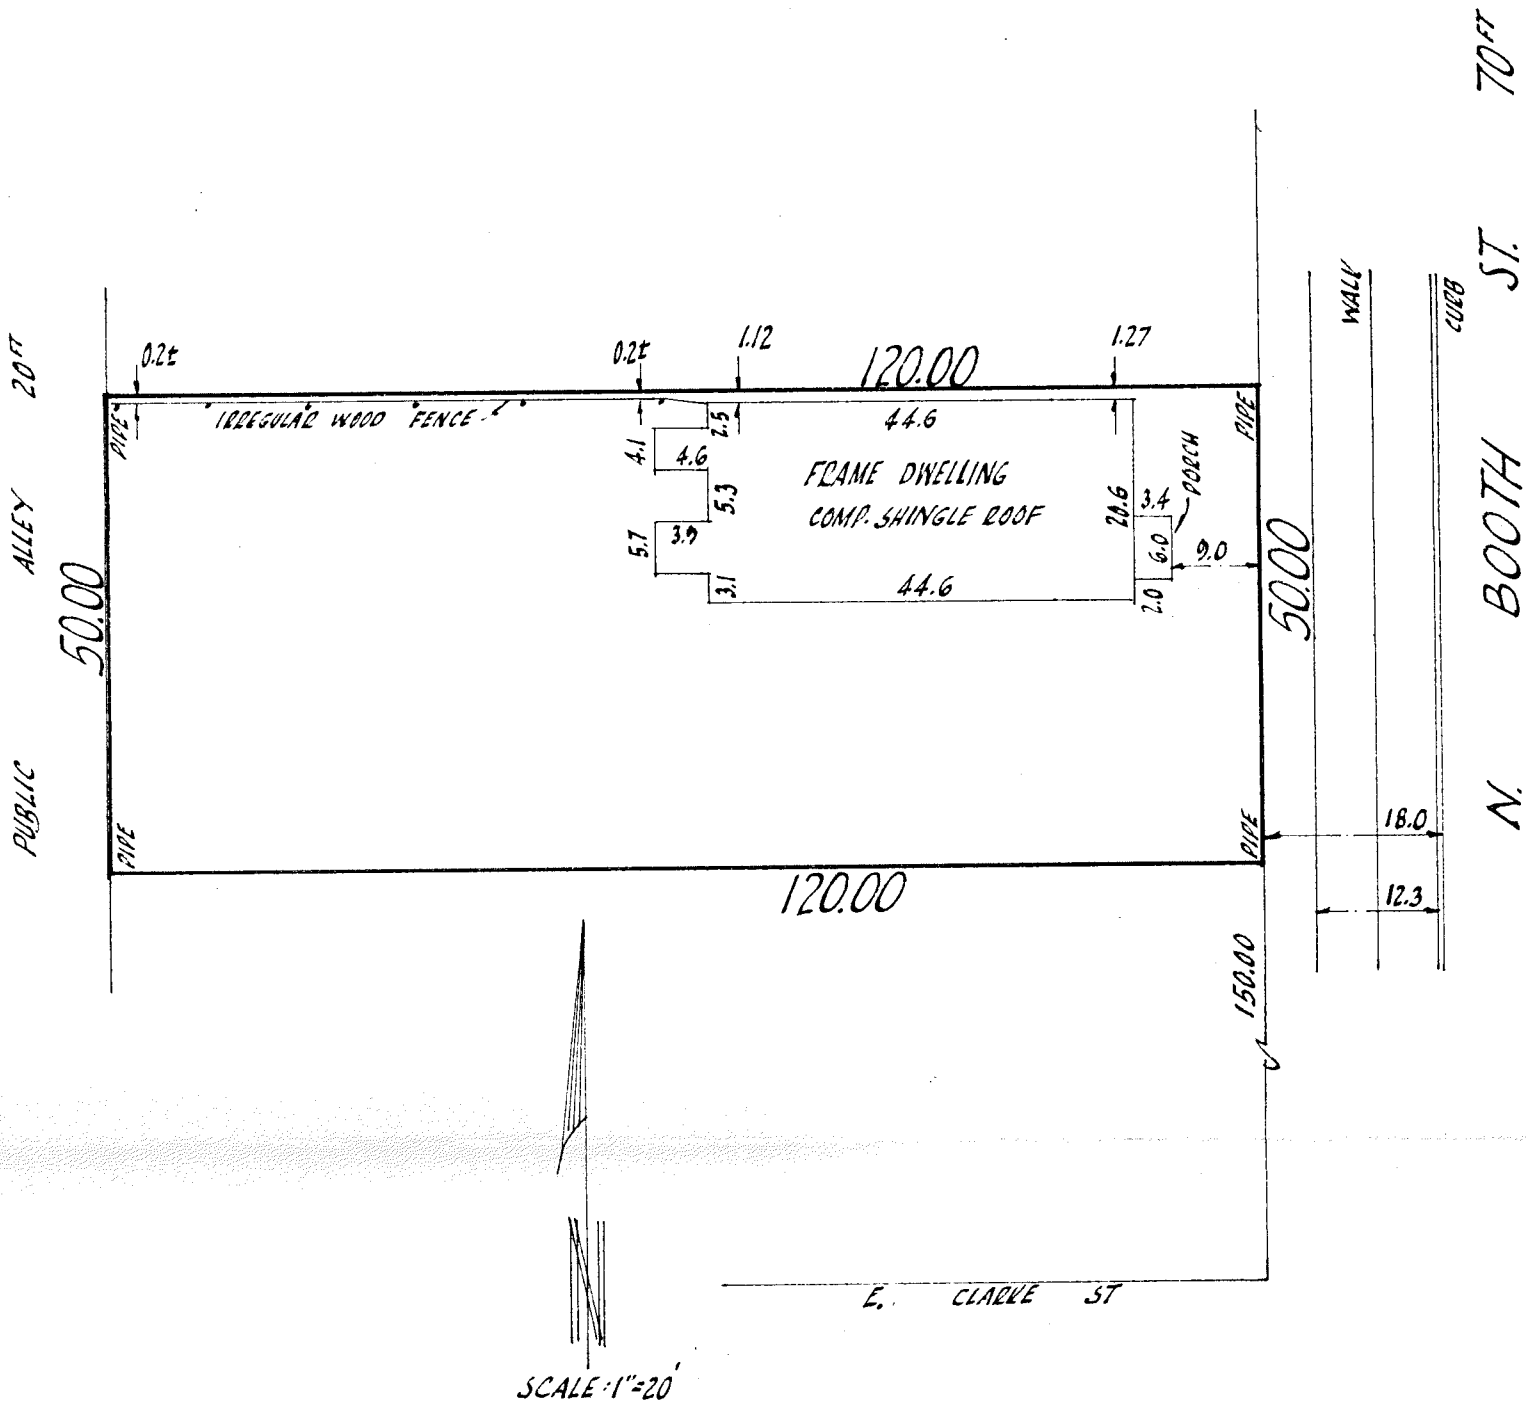

We Certify that we have surveyed the above described property and that the above plat is an accurate survey and a true representation thereof and correctly shows the exterior boundary lines and location of buildings and other improvements on said property and the correct measurements thereof.

NATIONAL SURVEY SERVICE INC.  
 CIVIL ENGINEERS AND SURVEYORS  
 3470 NORTH 127TH STREET (414) 781-3010  
 BROOKFIELD, WIS 53005



*Kenneth E. Berke*  
 SURVEYOR  
 S-107



REGISTER'S OFFICE  
MILWAUKEE COUNTY, WIS.

FILED

DEC 20 1970

8 O'CLOCK

*Abel Hobinski*

REGISTER OF DEEDS

127637