HURLEY ENGINEERING SERVICE, INC.

BROOKFIELD, WISCONSIN

ENGINEERS **LAND SURVEYORS**

WISCONSIN KEITH D. KOPPEN S1813 HARTLAND, WI LAND SURVEYOR

PLAT OF SURVEY #4995

DESCRIPTION:

Lot 7, Red Wing Hills, being a subdivision of part of the Southwest Quarter of the Northeast Quarter and the Northeast, Northwest, Southeast Quarters of the Southeast Quarter of Section 34, Township 6 North, Range 19 East, Town of Waukesha County, Wisconsin.

Note: Relative elevations are indicated by underlined figures.

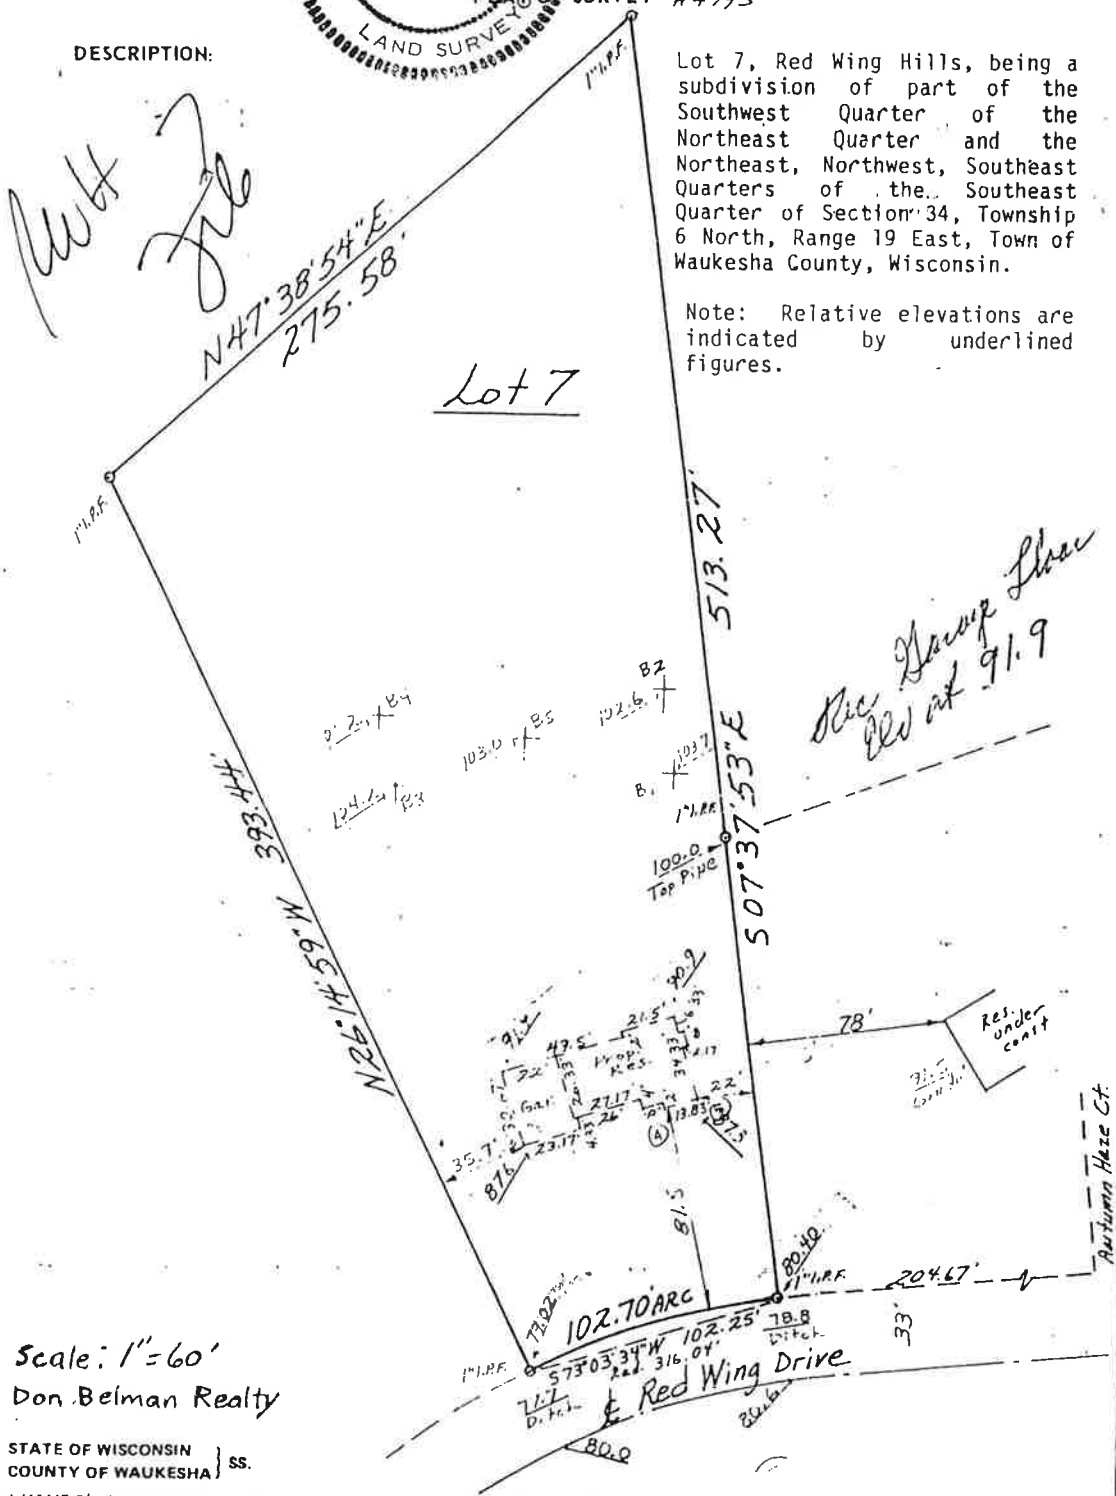

Scale: 1" = 60'

Don Belman Realty

STATE OF WISCONSIN } SS.
COUNTY OF WAUKESHA }

I HAVE SURVEYED THE ABOVE DESCRIBED PROPERTY AND THE ABOVE MAP IS A TRUE REPRESENTATION THEREOF AND SHOWS THE SIZE AND LOCATION OF THE PROPERTY, ITS EXTERIOR BOUNDARIES, THE LOCATION AND DIMENSIONS OF ALL VISIBLE STRUCTURES THEREON, FENCES, APPARENT EASEMENTS AND ROADWAYS AND VISIBLE ENCROACHMENTS, IF ANY.

THIS SURVEY IS MADE FOR THE EXCLUSIVE USE OF THE PRESENT OWNERS OF THE PROPERTY, AND ALSO THOSE WHO PURCHASE, MORTGAGE, OR GUARANTEE THE TITLE THERETO WITHIN ONE (1) YEAR FROM DATE HEREOF.

NOT VALID UNLESS SEAL IS IMPRESSED HERE.

DATED AT Brookfield THIS 7 DAY OF August 19 89

SIGNED: Edward A. Hurley

REGISTERED WISCONSIN LAND SURVEYOR NO. 1185

PHONE: 414-782-8799