


JOB NUMBER 870347

Lot 1 in Certified Survey Map #901, recorded on March 17, 1977, Volume 3, pages 350-351 of Certified Survey Maps Jefferson County records as document #739237, being a part of the Southeast 1/4 and Northeast 1/4 of Section 36, T6N, R15E in the Town of Sullivan, Jefferson County, Wisconsin.

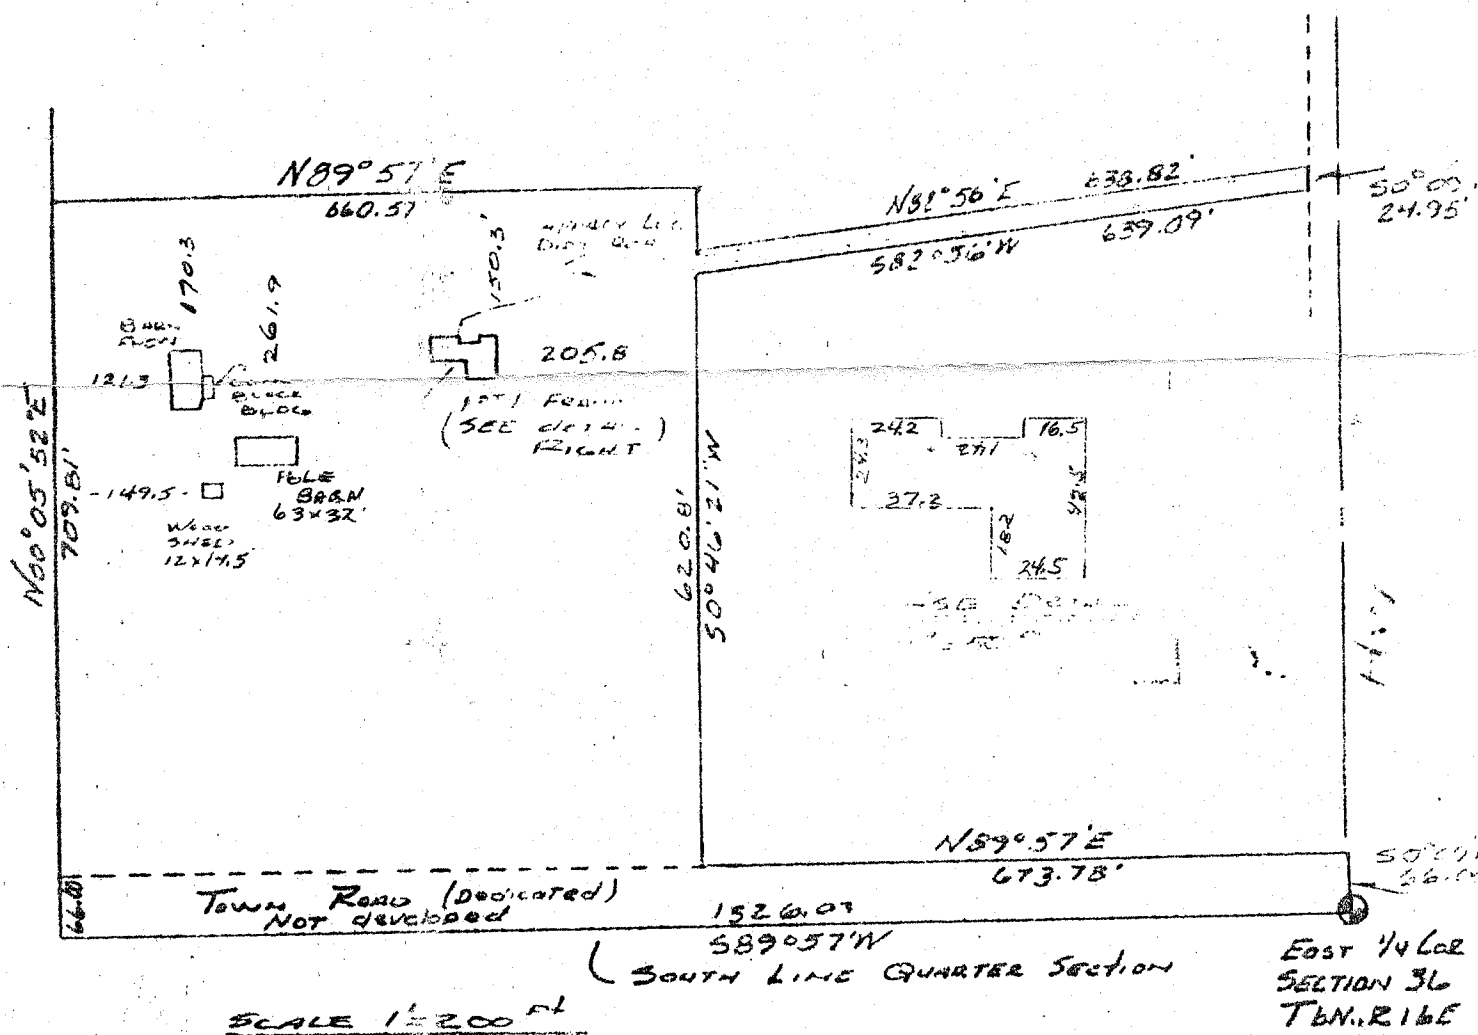

J.N.L. SURVEYING, INC.

5106 NORTH 50TH STREET MILWAUKEE WISCONSIN 53218

I certify that I have surveyed the above-described property and that the above map is a true representation thereof and shows the size and location of the property and boundaries, the location and dimensions of all visible structures thereon, fences, apparent easements, roadways and encroachments, to the best of my knowledge and belief.

This survey is made for the exclusive use of the present owners of the property, and also those who purchase, mortgage, or guarantee the title thereto within one year from the date hereof, and to certify the accuracy of said survey and map as related to Chapter AE-3 of Wisconsin Administrative Code.

Pursuant to LE-508 of Wisconsin Administrative Code signed agreement between J.M. Surveying Inc. and the above named institution has, heretofore been reached to waive the setting of iron on this survey.

Original copies are sealed using an embossed seal. Any other copies not bearing this seal are duplicates and may contain false information. If these copies are used, JPL Surveying, Inc. revokes all certification and seals.

LEGEND

- Set Iron
- Found Iron
- r. record measurement
- m. measured observation
- x— fence

Dated this date 17th of Sept 1987.

3-1789