


PLAT OF SURVEY

PREPARED FOR Marine Bank (Harold Bursten)

DESCRIPTION OF PROPERTY Lot 44, Block 1, in Bayside Ravine Park, a subdivision located in the Northwest 1/4 of Section 4, Town 8 North, Range 22 East, Village of Bayside, Milwaukee County, Wisconsin.

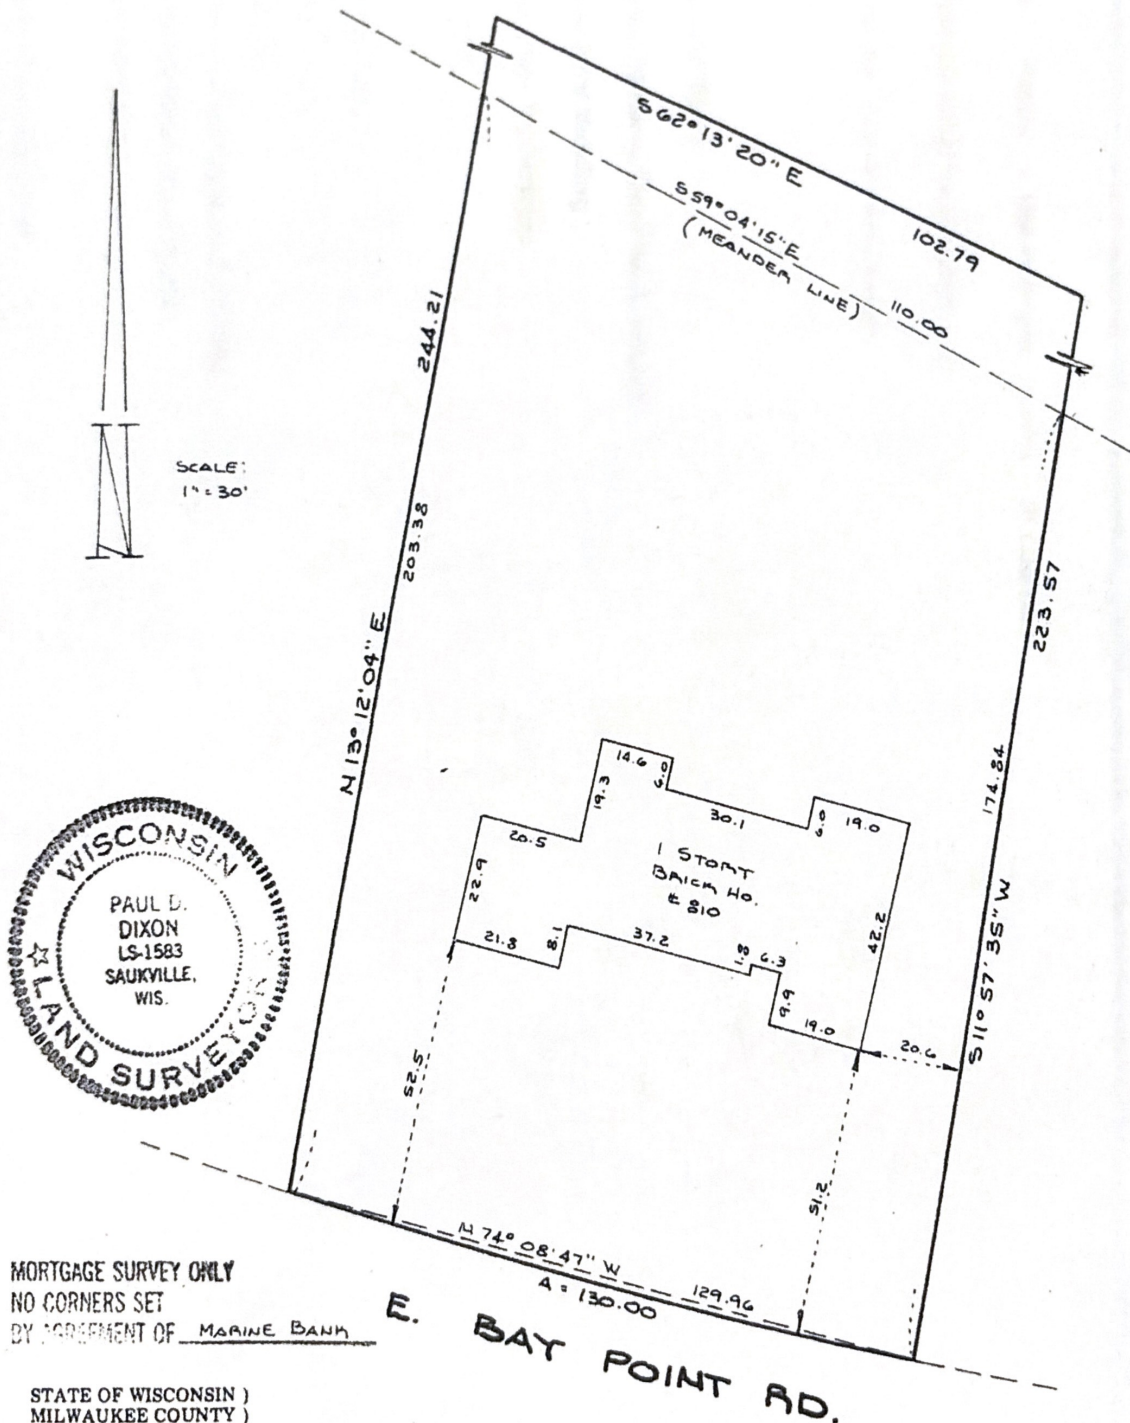

MORTGAGE SURVEY ONLY

NO CORNERS SET

BY AGREEMENT OF MARINE BANK

STATE OF WISCONSIN)
MILWAUKEE COUNTY)

I hereby certify that I have surveyed the above described property and the above map is a true representation thereof and shows the size and location of the property, its exterior boundaries, the location of all visible structures and dimensions of all principal buildings thereon, boundary fences, apparent easements, roadway and visible encroachments, if any.

This survey is made for the present owners of the property, and also those who purchase, mortgage, or guarantee, the title thereto within one (1) year from date hereof.

Dated at MILWAUKEE, WISCONSIN, this 30TH day of MARCH, 1984

Recertified

Surveyor