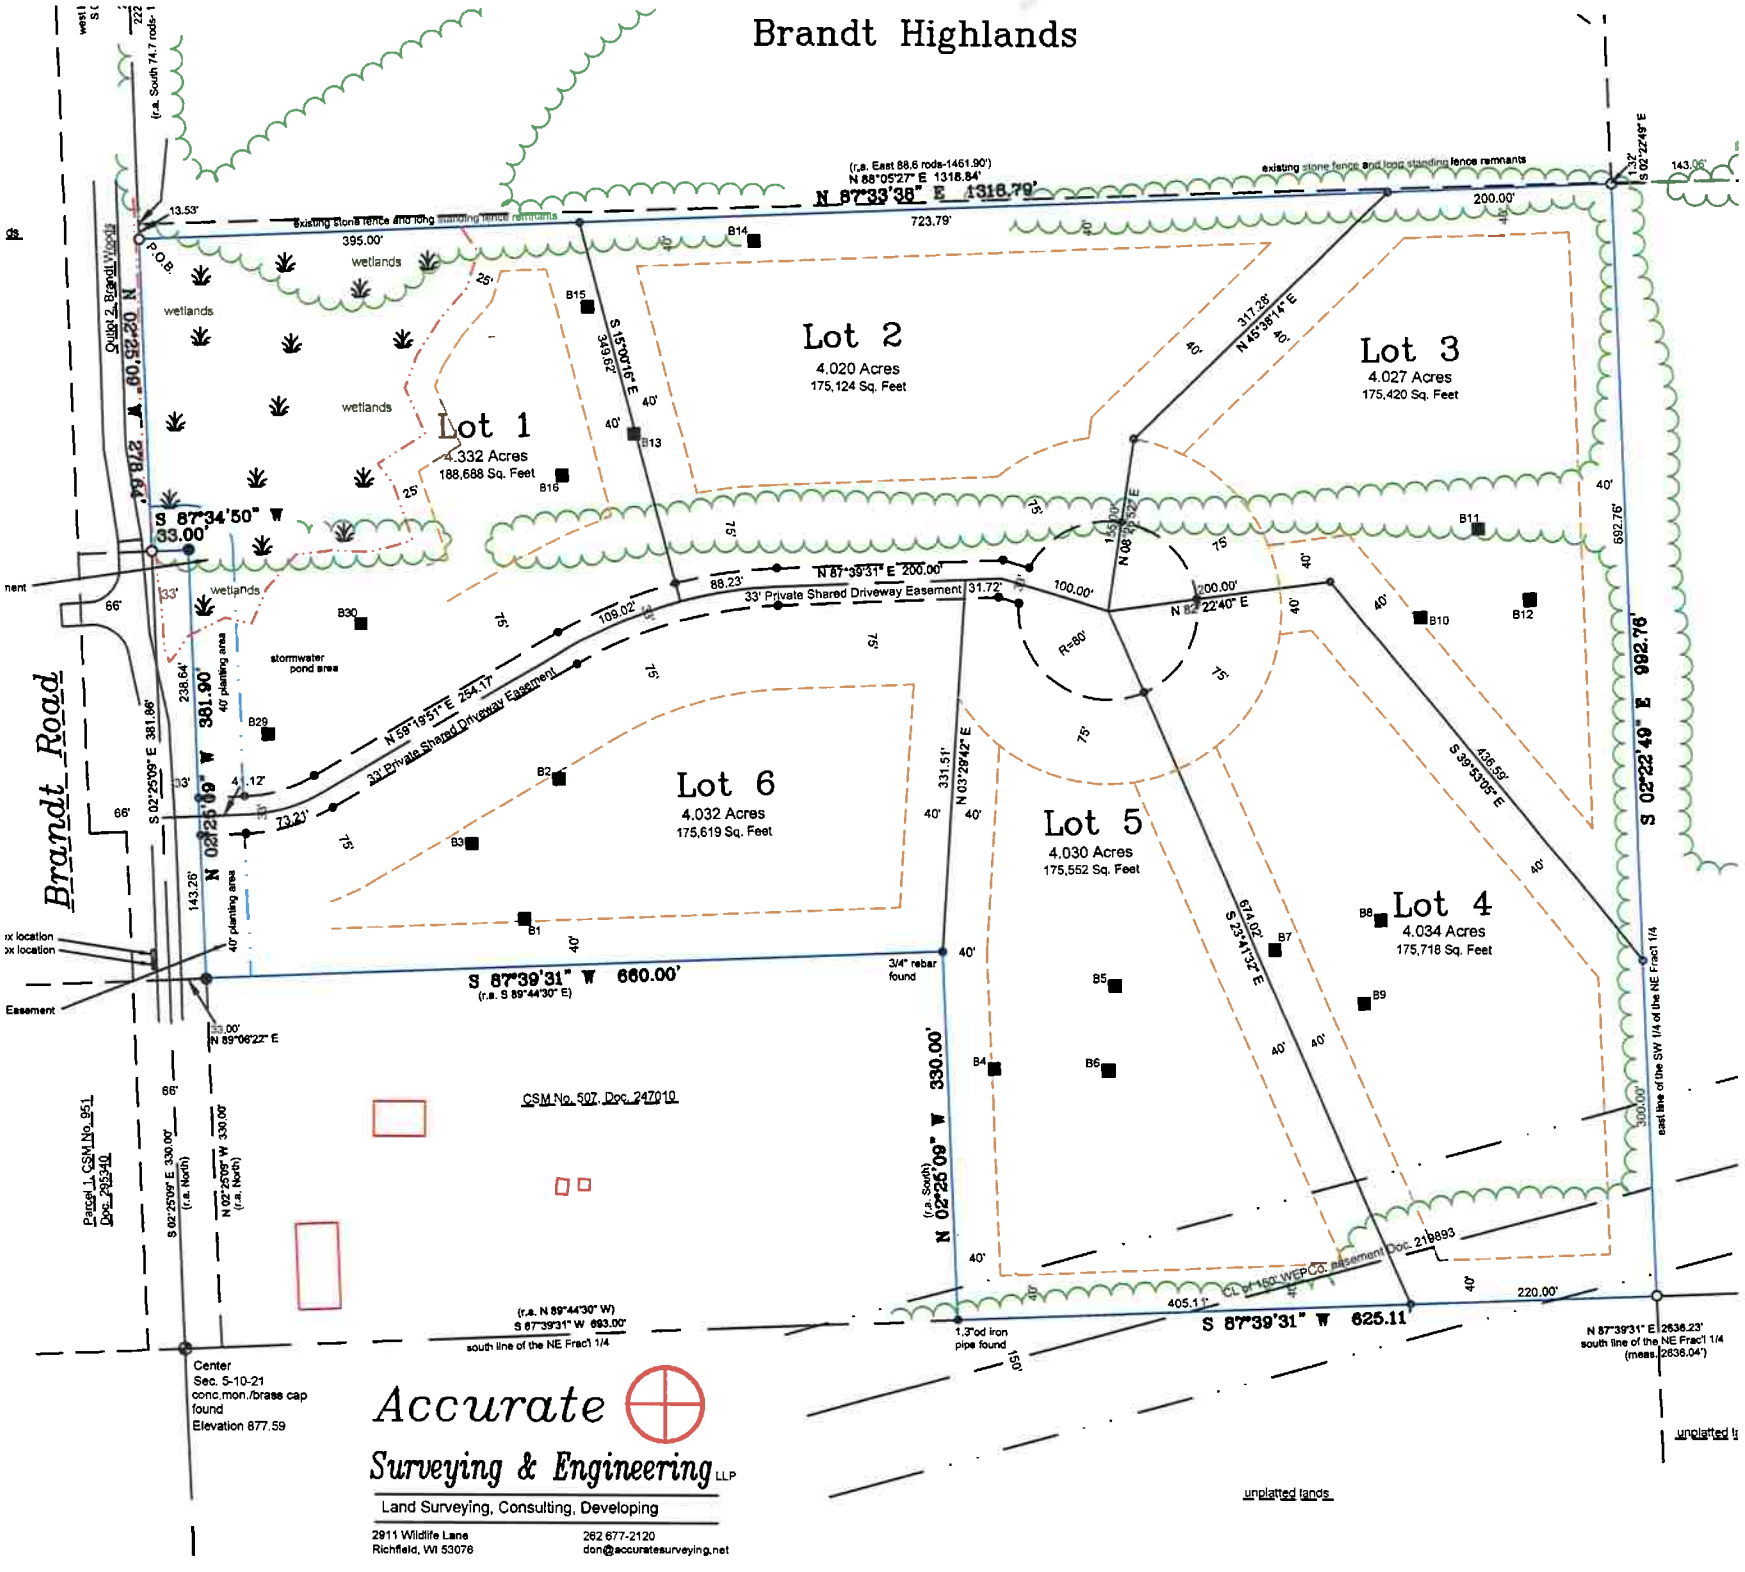

Brandt Highlands
Brandt Road
Lot 1
4.332 Acres
188,688 Sq. Feet
Lot 2
4.020 Acres
175,124 Sq. Feet
Lot 3
4.027 Acres
175,420 Sq. Feet
Lot 4
4.034 Acres
175,718 Sq. Feet
Lot 5
4.030 Acres
175,552 Sq. Feet
Lot 6
4.032 Acres
175,619 Sq. Feet
N 87°33'38" E 1318.79'
(r.a. East 88.6 rods-1461.90')
N 88°05'27" E 1318.84'
existing stone fence and long standing fence remnants
Existing stone fence and long standing fence remnants
723.79'
395.00'
200.00'
143.06'
S 02°22'49" E
992.76'
S 87°34'50" W
33.00'
N 87°39'31" E 200.00'
33' Private Shared Driveway Easement
88.23'
31.72'
100.00'
N 82°22'40" E
200.00'
R=60'
317.28'
N 45°38'14" E
S 15°00'16" E
349.92'
N 08°49'32" E
155.00'
692.76'
N 59°19'51" E 254.17'
32' Private Shared Driveway Easement
109.02'
73.20'
S 02°25'09" E 381.86'
N 02°25'09" W 381.90'
238.64'
143.26'
40' planting area
331.51'
N 03°29'42" E
436.59'
S 39°53'05" E
674.02'
S 23°41'32" E
S 87°39'31" W 660.00'
(r.a. S 89°44'30" E)
3/4" rebar found
N 02°25'09" W 330.00'
(r.a. South)
S 02°25'09" E 330.00'
(r.a. North)
N 02°25'09" W 330.00'
(r.a. North)
CSM No. 507, Doc. 247019
Parcel 1 CSM No. 951
Doc. 295340
CL of 150' WEPCO easement Doc. 218893
405.17'
220.00'
S 87°39'31" W 625.11
(r.a. N 89°44'30" W)
S 87°39'31" W 693.00'
south line of the NE Fract 1/4
1.3"od iron pipe found
N 87°39'31" E 2636.23'
south line of the NE Fract 1/4
(meas. 2636.04')
east line of the SW 1/4 of the NE Fract 1/4
Center
Sec. 5-10-21
conc.mon./brass cap
found
Elevation 877.59
wetlands
stormwater pond area
B1
B2
B3
B4
B5
B6
B7
B8
B9
B10
B11
B12
B13
B14
B15
B16
B29
B30
unplatted lands
Easement
Accurate
Surveying & Engineering LLP
Land Surveying, Consulting, Developing
2911 Wildlife Lane
Richfield, WI 53076
262 677-2120
don@accuratesurveying.net

Site Map



Legend

- A, Unstudied Floodplain
- AE & VE Floodway
- AE, VE, & AO, Floodplain
- WetlandInventory
- Sketch
- Shoreland Buffer LWM

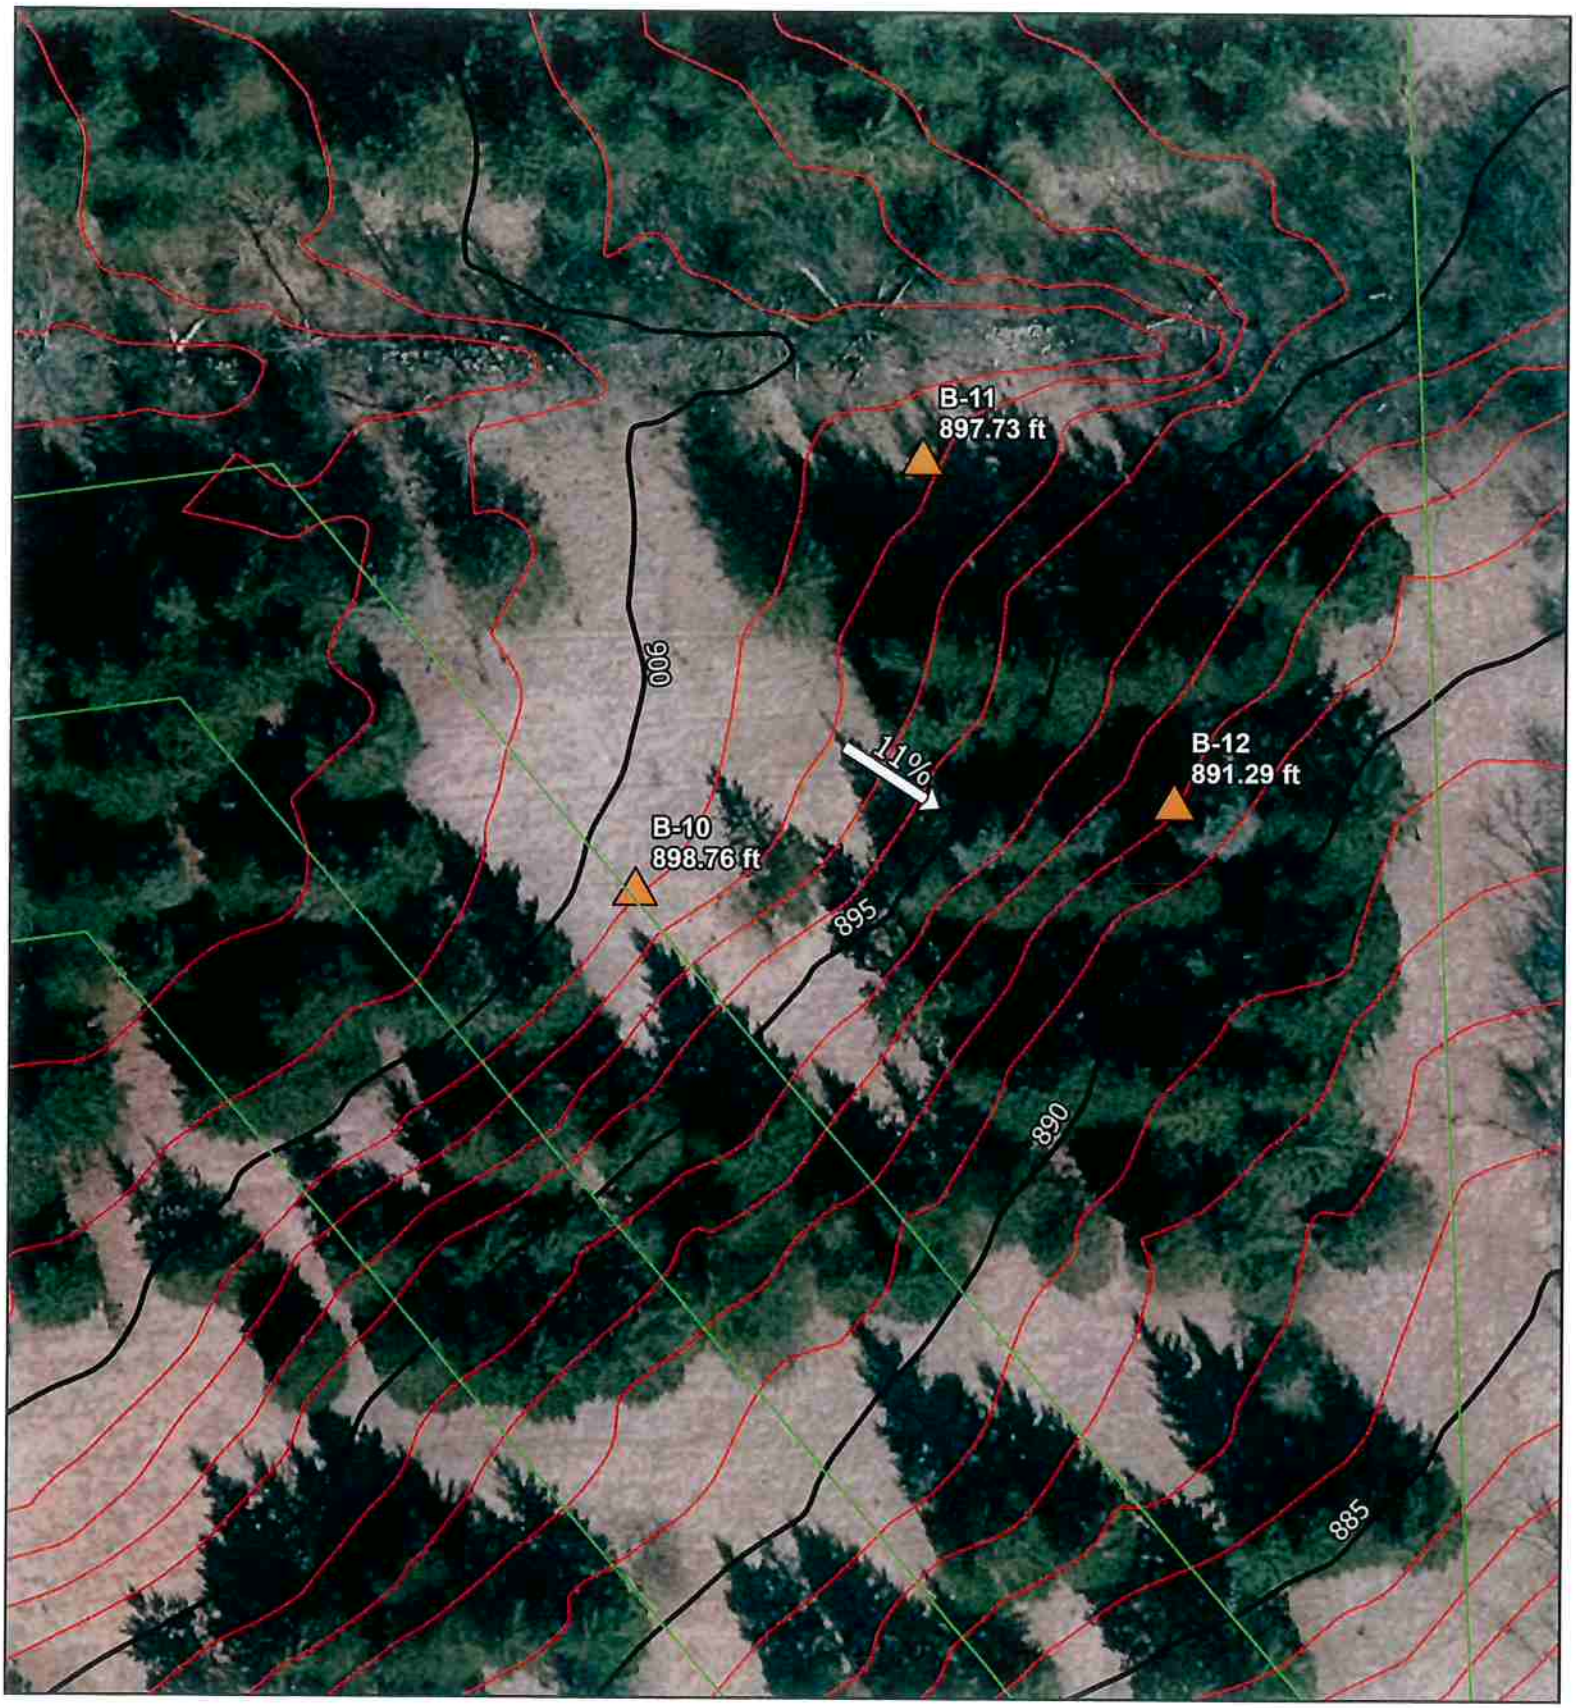
Parcel Lines Shown as White Line

N
W E
S

0 105 210 420 Feet

Site Map

Lot #3



Legend

- Slope Arrow
- Installation Contour
- Soil Borings
- Parcel Lines Shown as White Line
- Index Contour
- Intermediate Contour
- Proposed Parcels

0 10 20 40 Feet

N
W E
S