file copy


Plat of Survey

Survey For: Wolter Bros. Bldrs
Location: 8079 Steepleview Drive
Sweeney

Description: Lot 310 MISSION HILLS SOUTH ADDITION NO. 3 being a part of the N.E.1/4, N.W.1/4, S.E. 1/4 and the S.W. 1/4 of the N.W.1/4 of Section 17, Town 5 North, Range 21 East, in the City of Franklin, Milwaukee County, Wisconsin.

APPROVED
FINISHED GRADE ELEVATION=230.4
AT garage door
CITY OF FRANKLIN DATUM
M.G. Plan
CITY ENGINEER PER
3/18/77
DATE

prop.fin.garage slab=231.0

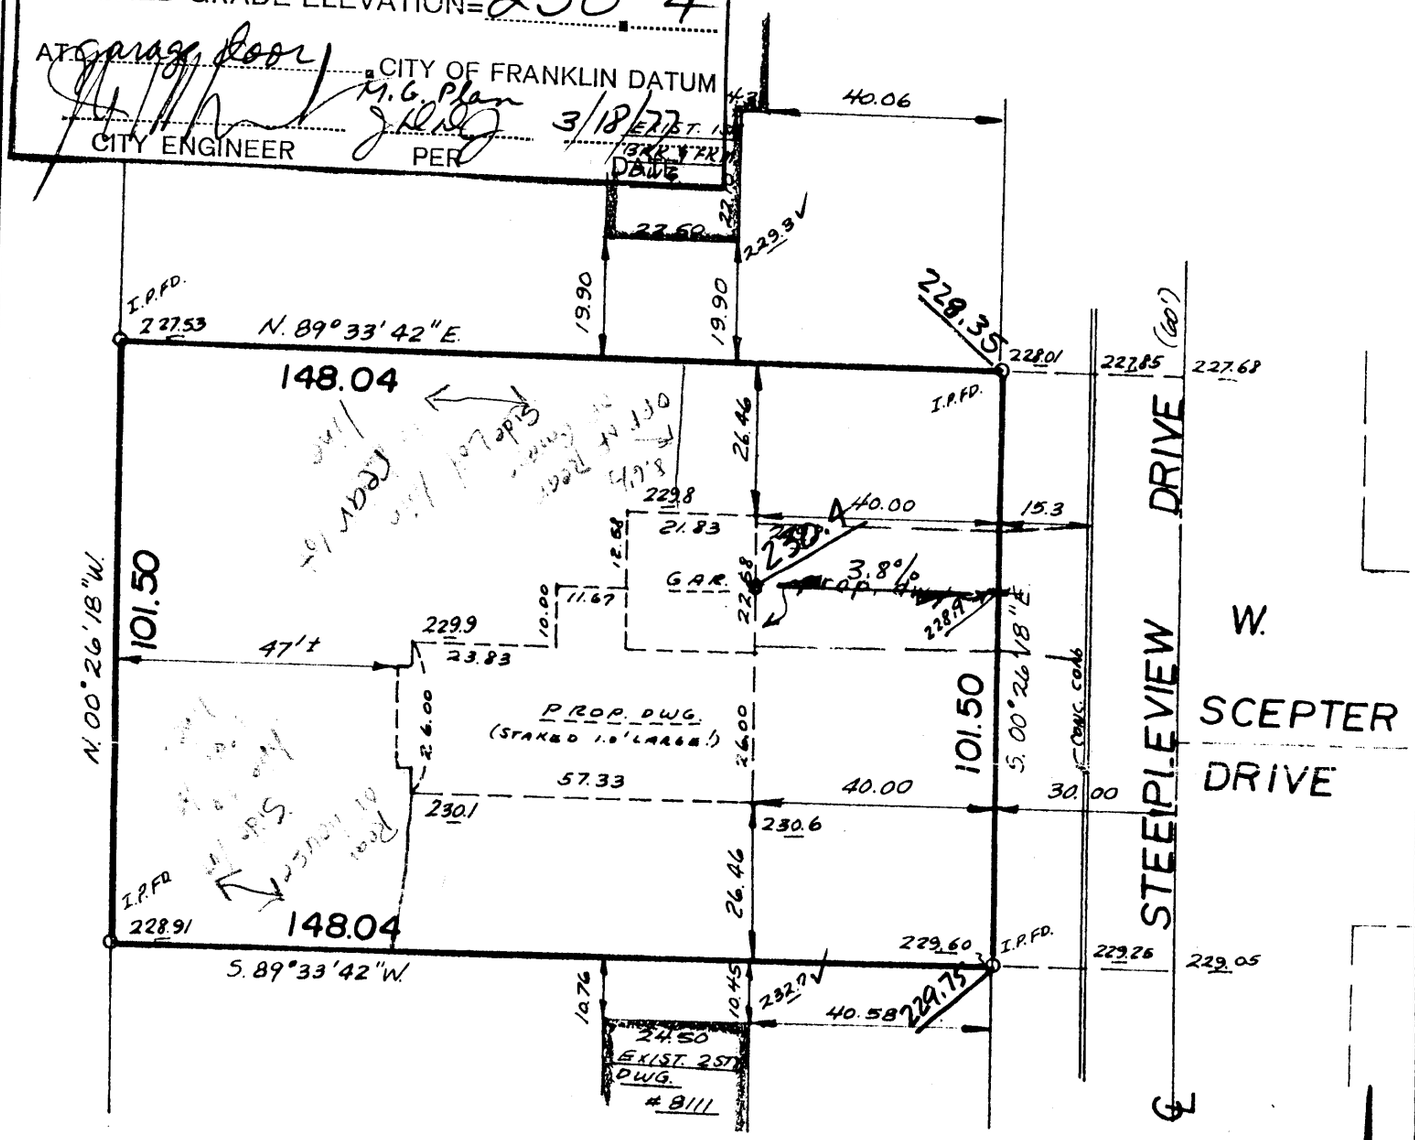

Scale: 1" = 30'

WISCONSIN
THOMAS INMAN
S-959
MILWAUKEE, WIS.
LAND SURVEYOR

INMAN ENGINEERING OF MILWAUKEE, INC.
ENGINEERS – SURVEYORS

SURVEY CERTIFICATE

State of Wisconsin)
Milwaukee County ss

I certify that I have surveyed the above described (property) and the above map is a true representation thereof and shows the size and location of the Property, its exterior boundaries, the location and dimensions of all visible structures thereon, fences, apparent easements and roadways and visible encroachments, if any.

This survey is made for the exclusive use of the present owners of the Property, and also those who purchase, mortgage, or guarantee the title thereto within one (1) year from date hereof; and as to them I warrant the accuracy of said survey and map.

Thomas Inman
THOMAS INMAN, Registered Land Surveyor

DATE: 3/8/77
JOB NO.: 2067