
Plat of Survey

Known as 3631-33 North Morris Boulevard, Village of Shorewood, Wisconsin
Lot 7 in Block 3 in GOLDMANN'S SUBDIVISION OF MENLO GARDENS, being a part of the North part of Government Lot 2 in the N E 1/4 of Section 9, T 7 N, R 22 E, in the Village of Shorewood, Milwaukee County, Wisconsin

December 28, 1967 Arthur Wolfgram-Owner Survey No. 9710-M

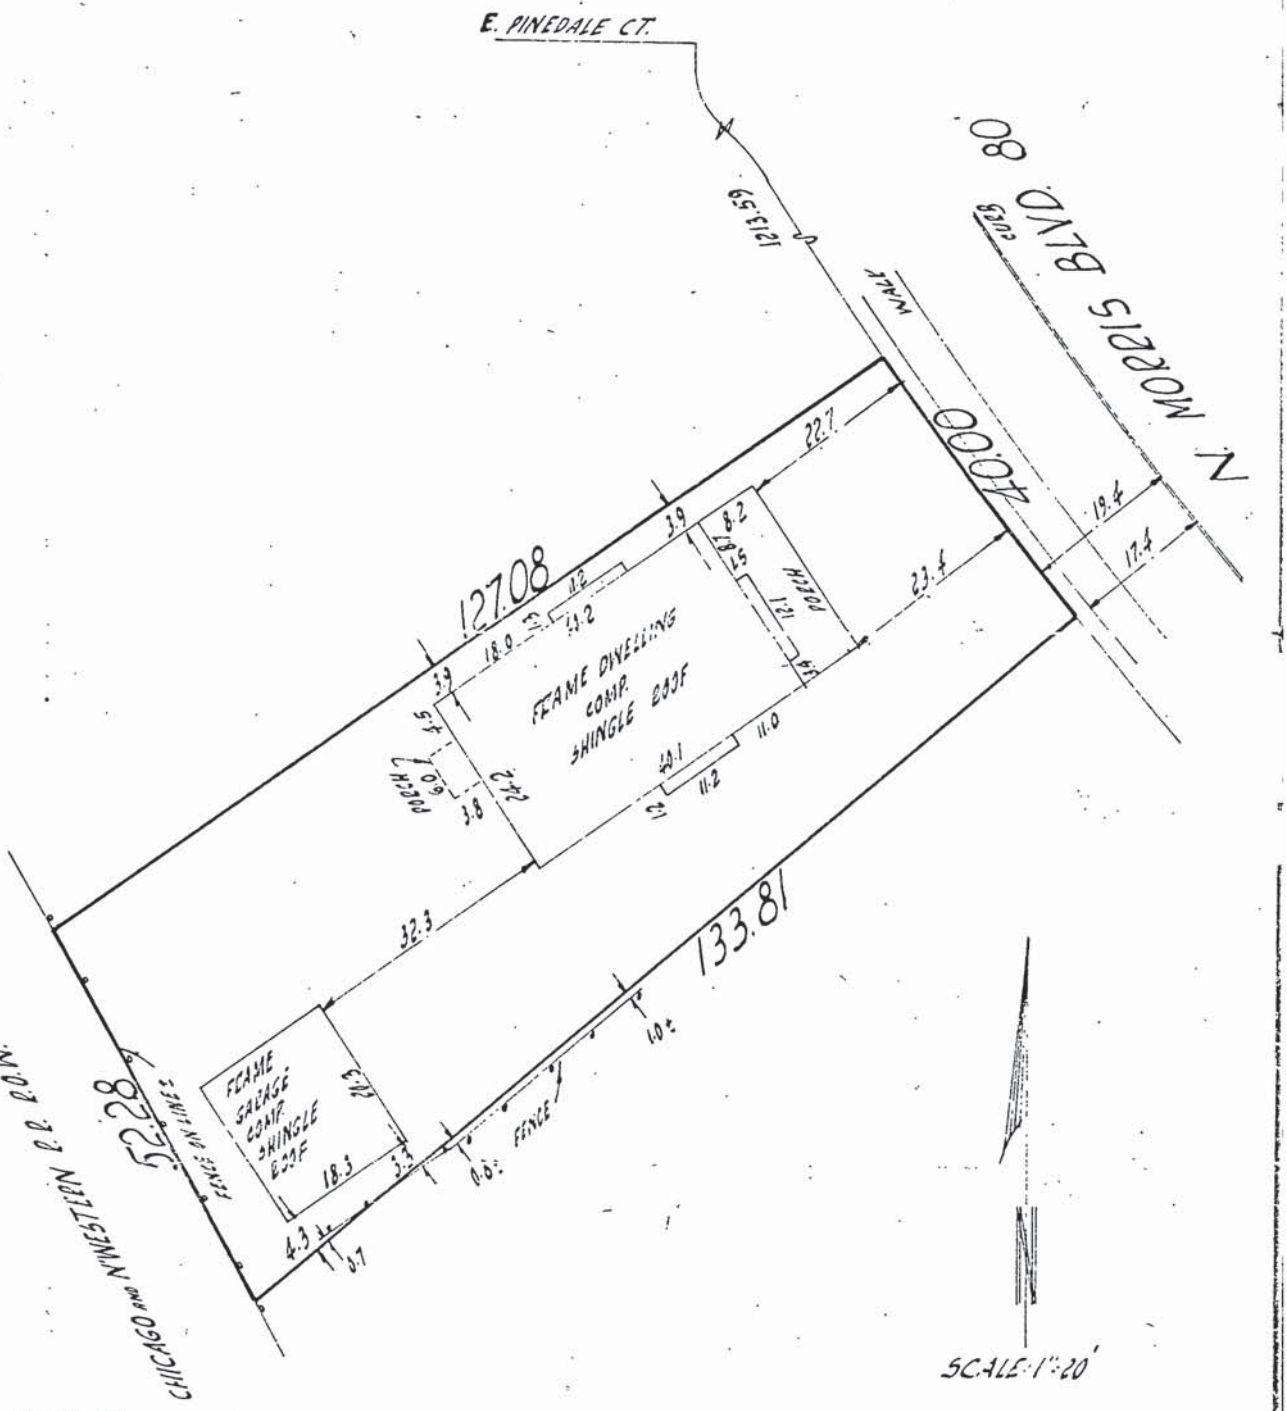

We Certify *that we have surveyed the above described property and that the above plat is an accurate survey and a true representation thereof and correctly shows the exterior boundary lines and location of buildings and other improvements on said property and the correct measurements thereof.*

NATIONAL SURVEY SERVICE
CIVIL ENGINEERS AND SURVEYORS
5729 W. VLIET ST. 258-9830
MILWAUKEE WISCONSIN 53208

WISCONSIN KENNETH E BERKE MILWAUKEE WIS LAND SURVEYOR

Kenneth E Berke
SURVEYOR