


PART OF THE SOUTHEAST 1/4 OF THE NORTHWEST 1/4 AND NORTHWEST 1/4 AND NORTHEAST 1/4 OF THE SOUTHWEST SECTION 31, TOWNSHIP 7 NORTH, RANGE 19 EAST, IN THE CITY OF WAUKESHA, WAUKESHA COUNTY, WISCONSIN.

PROPOSED ELEVATIONS	
YARD GRADE	
EXPOSURE YARD GRADE	
GARAGE FLOOR AT FIREDOOR	
GARAGE FLOOR AT OVERHEAD DOOR	
FOUNDATION HEIGHT	
BASEMENT FLOOR EL	
TOP FOOTING EL	
TOP FOUNDATION	
DRIVEWAY LENGTH TO WALK	
ELEV AT SIDEWALK	
DRIVEWAY SLOPE TO WALK	

CURVE DATA	C1
ARC	69.03'
RADIUS	130.00'
DELTA	30°25'30"
CHORD	N67°50'28"E 68.22'

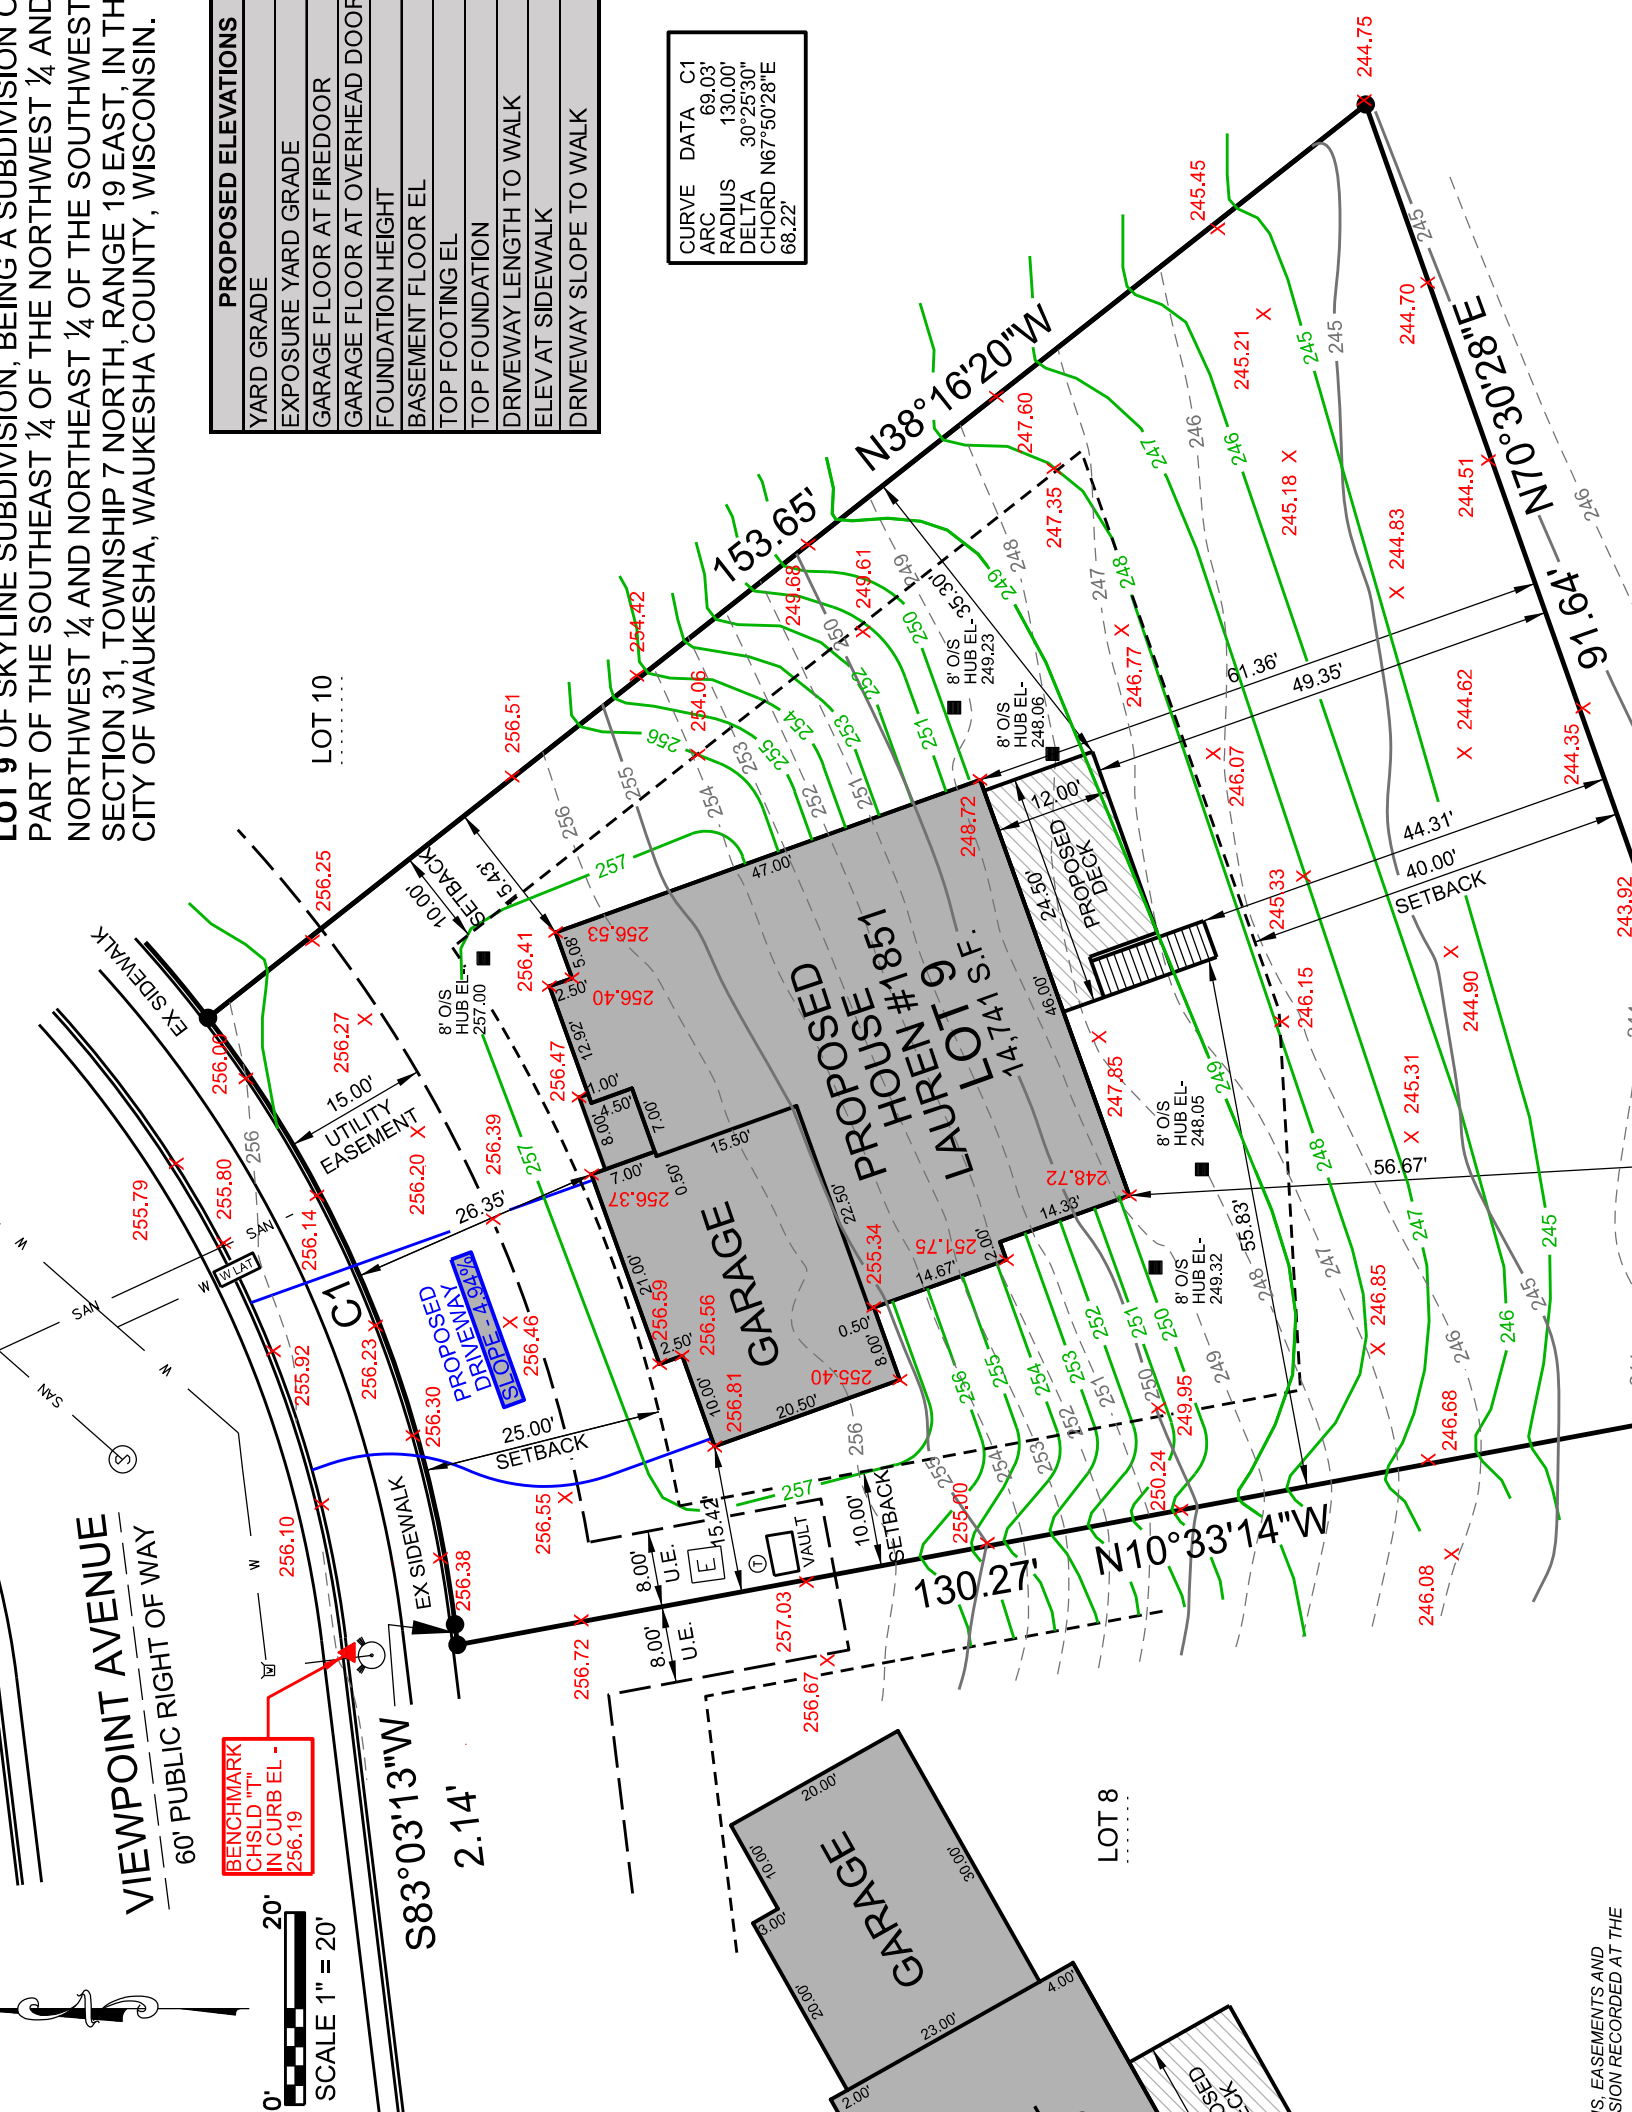

BENCHMARK
CHSLD "T"
IN CURB EL -
256.19

0' 20'
SCALE 1" = 20'

VIEWPOINT AVENUE
60' PUBLIC RIGHT OF WAY

S83°03'13"W
2.14'

GARAGE

PROPOSED
HOUSE #1851
LOT 9
14' x 11' x 14' x 11' S.F.

GARAGE

LOT 8

LOT 10

IS EASEMENTS AND
SION RECORDED AT THE