PLAT OF SURVEY

BADGER SURVEYING CO., INC.

7970 NORTH 47TH ST. BROWN DEER, WISCONSIN 53223
PHONE 354-9080

CLARENCE H. PIEPENBURG, PRESIDENT
REGISTERED LAND SURVEYOR

7722-15-31-014

PROPERTY AT 2473 N. Cramer Street **OWNER.**

LEGAL DESCRIPTION — Lot 5, Block 203, Murray's Addition, of the South West 1/4 of the South West 1/4 of Section 15, Township 7 North, Range 22 East, in the City of Milwaukee, Milwaukee County, Wisconsin.

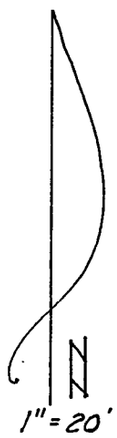

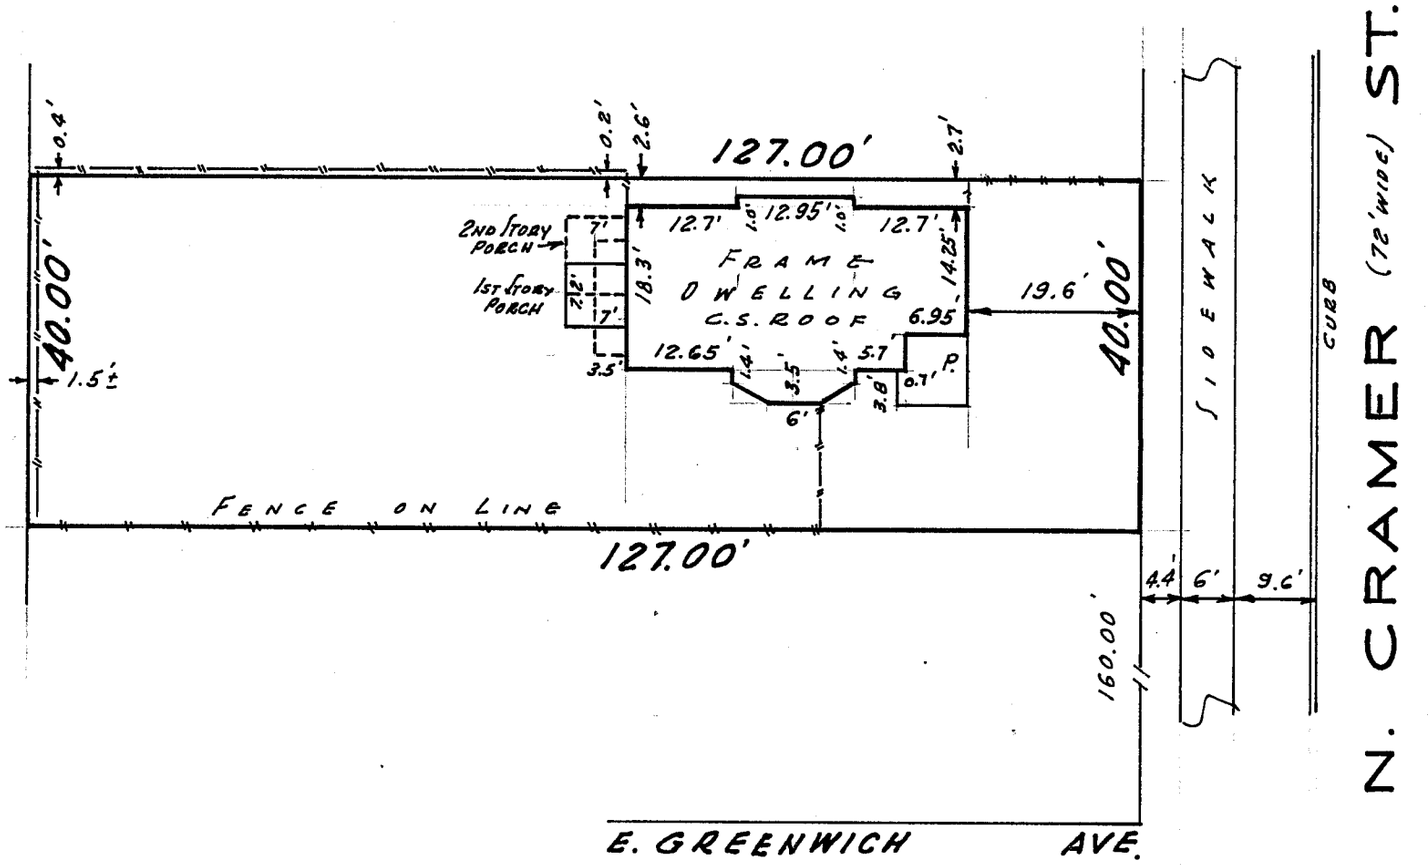

"I have surveyed the above-described property, and the above map is a true representation thereof and shows the size and location of the property, its exterior boundaries, the location and dimensions of all structures thereon, fences, apparent easements, roadways and visible encroachments.

This survey is made for the exclusive use of the present owners of the property; also those who purchase, mortgage, or guarantee the title thereto, within one year from date hereof, and as to them I warrant the accuracy of said survey and map."

Prepared For Elliott Shafton

at Brown Deer, Wisconsin this 10th day of October 19 75

Plat No. A75-699 Signed _____

Registered Land Surveyor