


FLOOR PLANS AND MAP

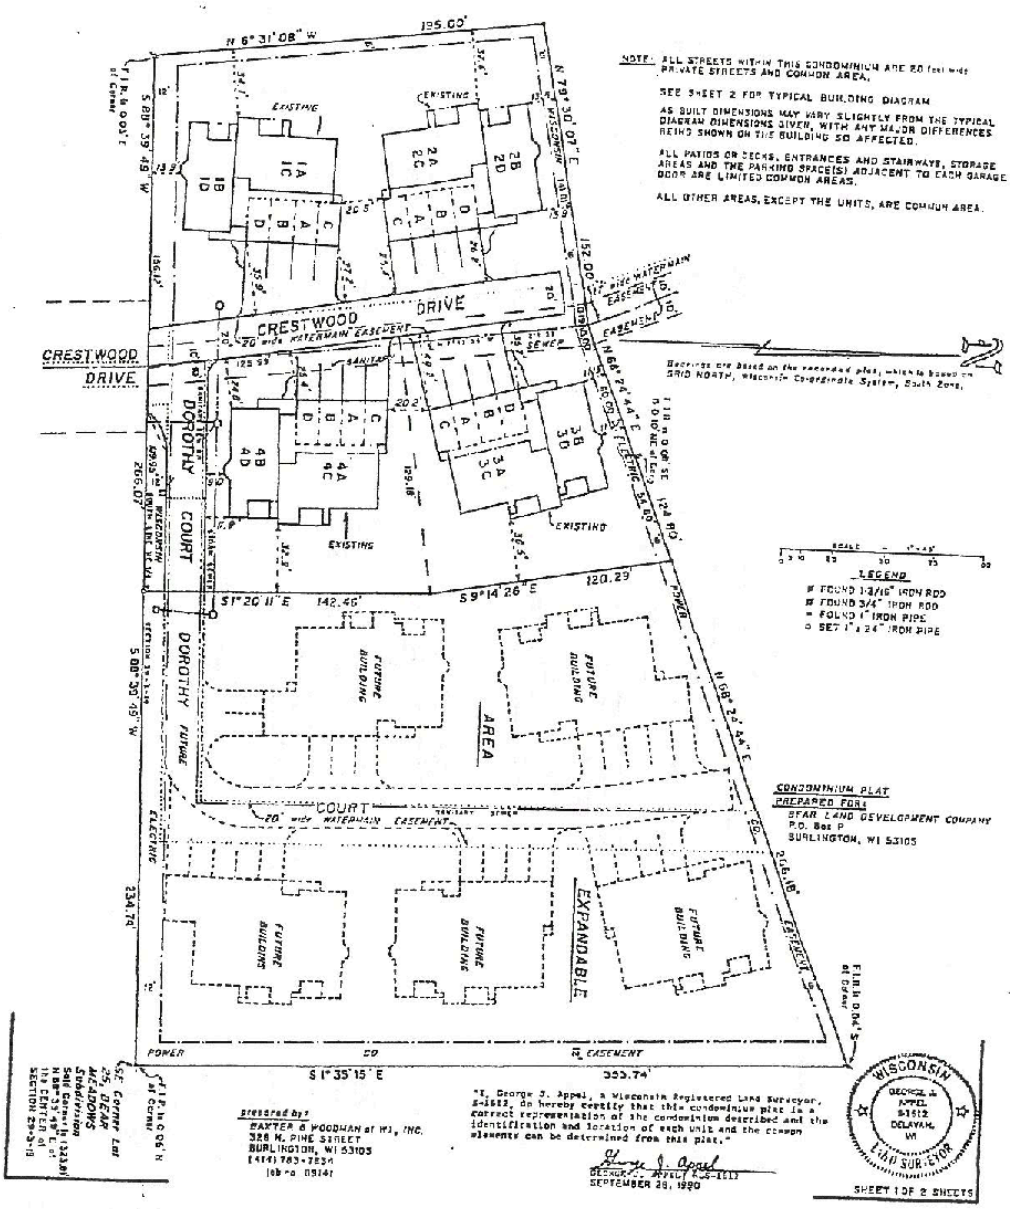

TYPICAL BUILDING DIAGRAMS

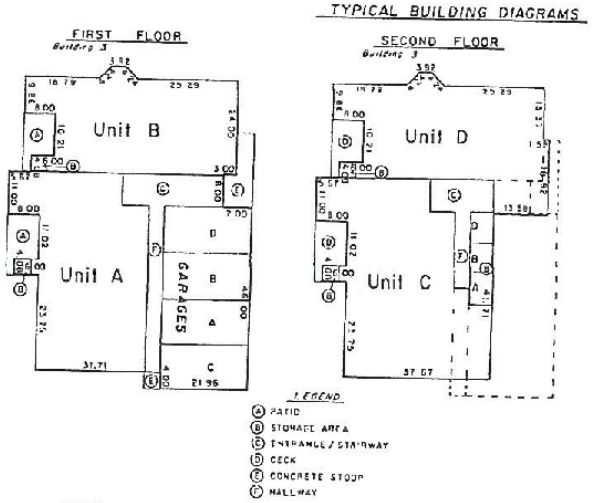

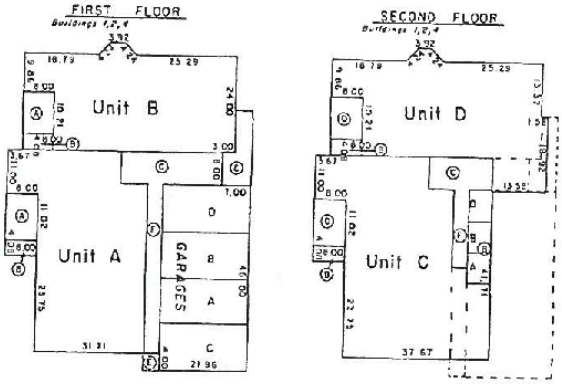

PREPARED BY:
BAKER & WOODMAN of WI, INC.
325 N. PINE STREET
BURLINGTON, WI 53105
(414) 763-7434
765 PD 89141

"I, George J. Appel, a Wisconsin Registered Land Surveyor, S-1612, do hereby certify that this condominium plat is a correct representation of the condominium described and the identification and location of each unit and the common elements can be determined from this plat."


GEORGE J. APPEL, RLS-1612
SEPTEMBER 28, 1990

WISCONSIN
GEORGE J. APPEL
S-1612
DELAVAN, WI
LAND SURVEYOR

SHEET 2 OF 3 SHEETS


VOL 2037 PAGE 340

EXHIBIT A

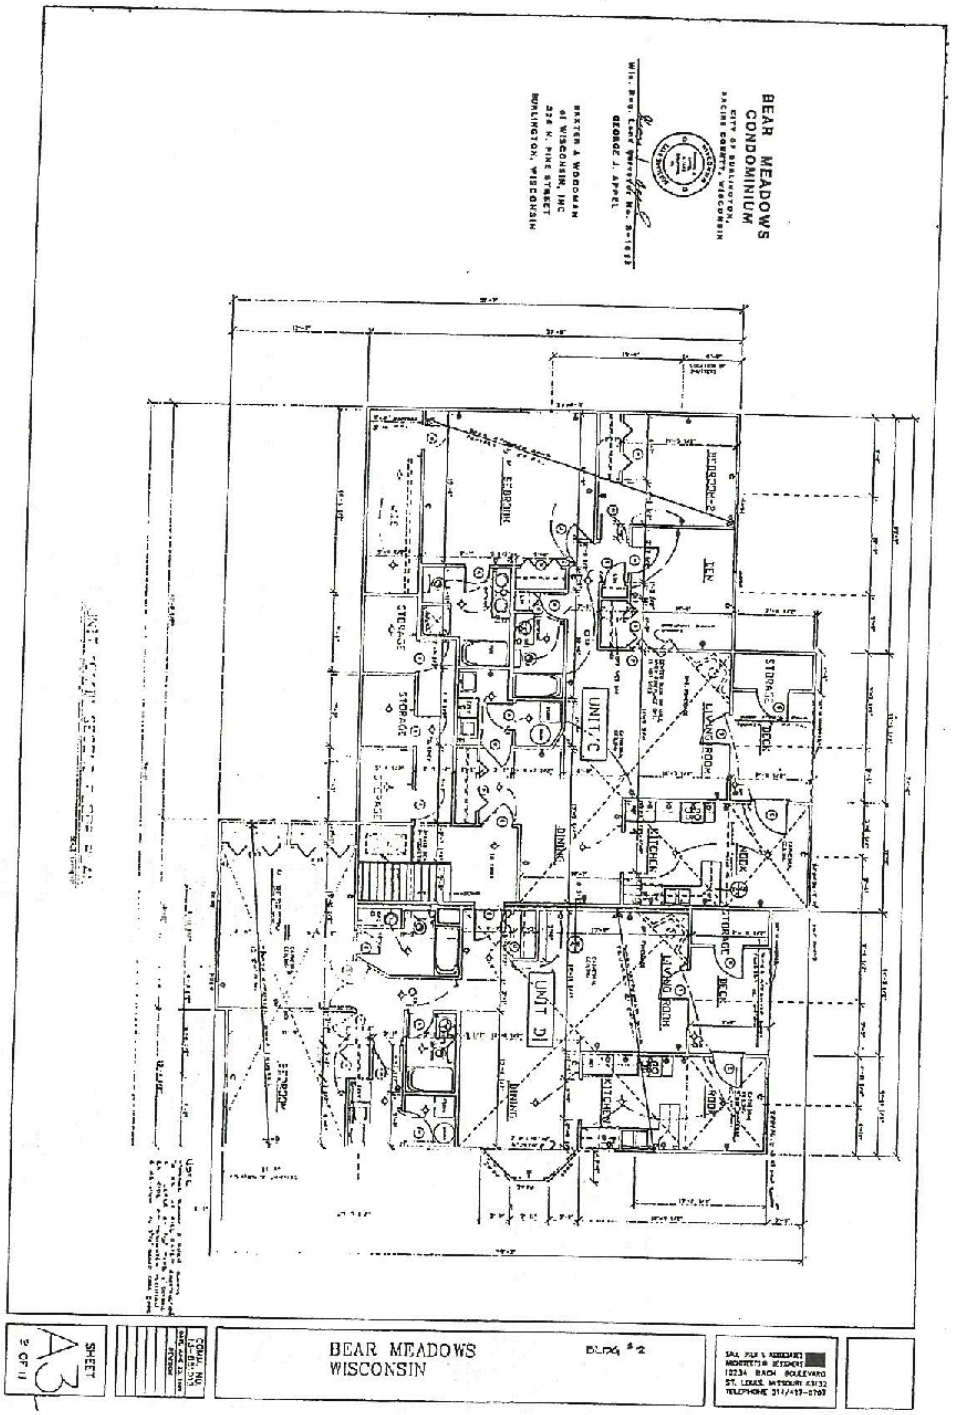

VOL2037 PAGE 342

EXHIBIT A

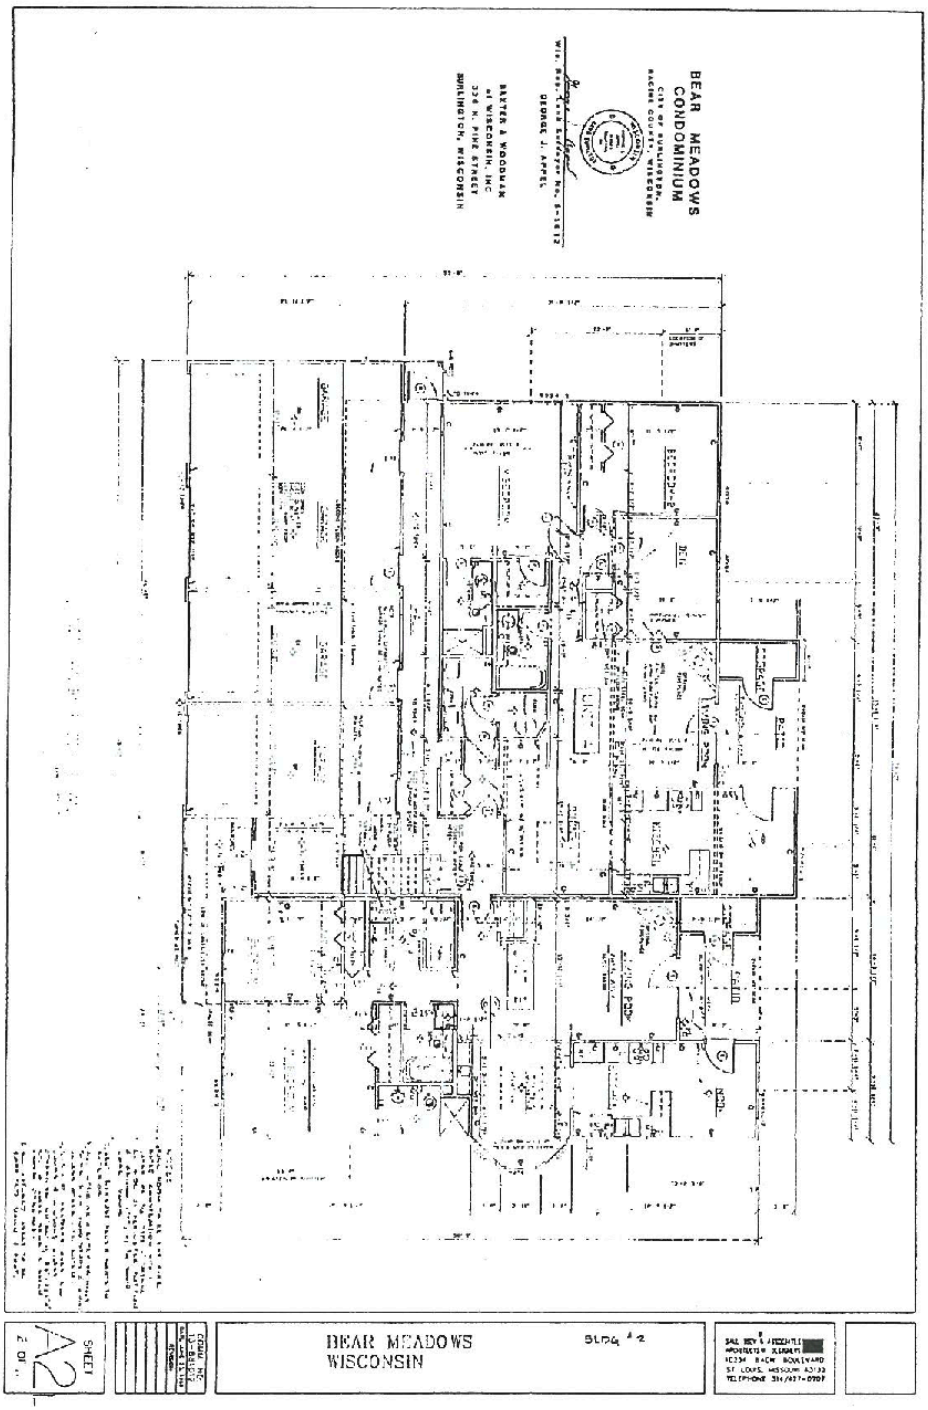

VOL 2037 PAGE 341