Plot Plan

Location:
W264 S7715 Mt Whitney Ave.
Lot #60, Stoneridge Subd.,
NW1/4, SE1/4, Section 8, T5N, R19E,
Town of Vernon, Waukesha
County, Wisconsin.

Owner:
Jeannie Gadowood
W264 S7715 Mt. Whitney Ave.
Waukesha, WI 53189
262-662-5042

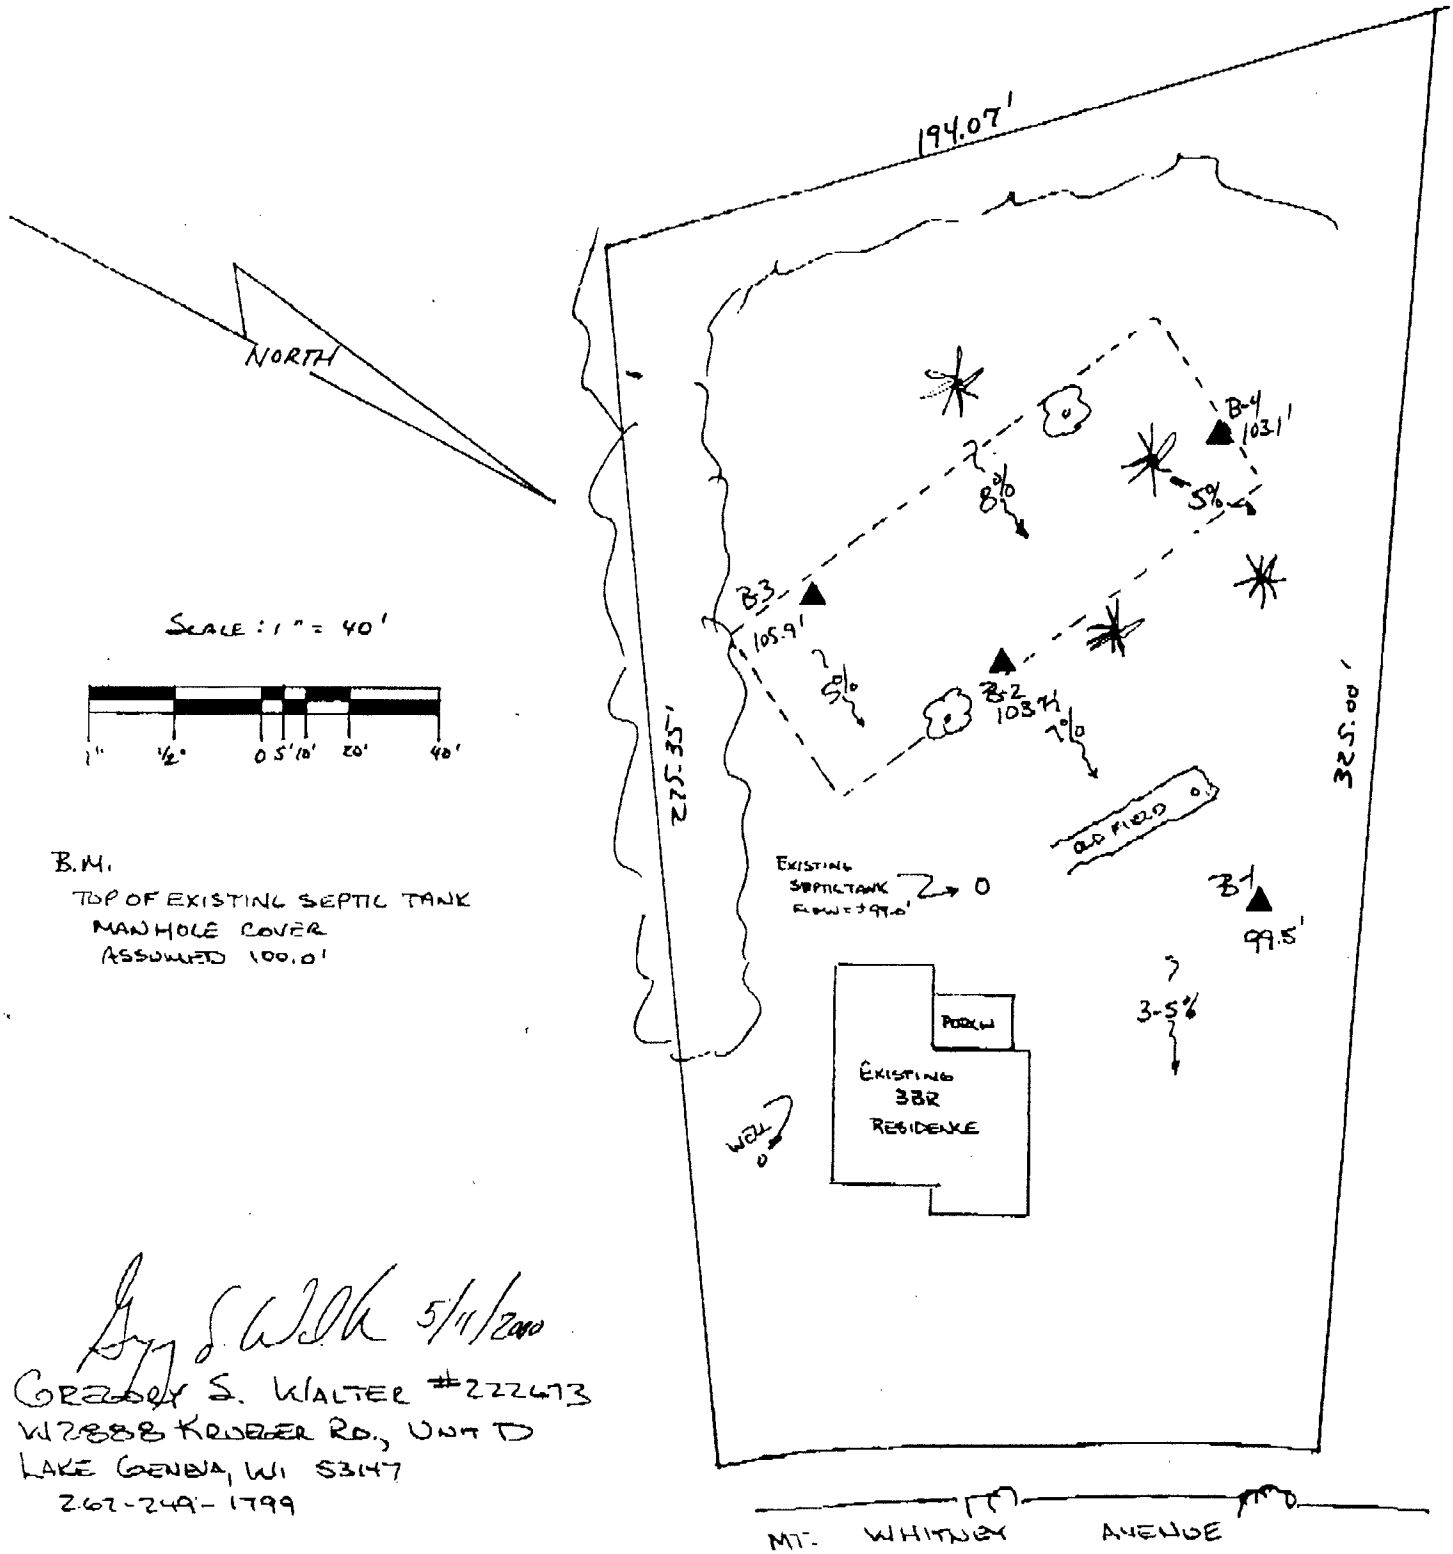

Scale: 1" = 40'

1" ½" 0 5' 10' 20' 40'

B.M.
Top of existing septic tank
manhole cover
Assumed 100.0'

Gregory S. Walter 5/11/2000

Gregory S. Walter #222473
W12888 Kreeger Rd., Unit D
Lake Geneva, WI 53147
262-249-1799

FROM PRIVATE SEWAGE CNSLT P.006