September 2, 2026

PERMIT PLAT

Project No. 25.0015
LOT 8

LOCATION: 1260 E. Bluff Road
Whitewater, WI 53190

PREPARED FOR: Stonehaven Development, LLC

PROPERTY DESCRIPTION:
Lot 8 of Stonehaven Subdivision, being located in the Southeast 1/4 of Section 3, Township 4 North, Range 15 East of the Fourth Principal Meridian, City of Whitewater, Walworth County, Wisconsin.

TAX ID: /STHN 00008

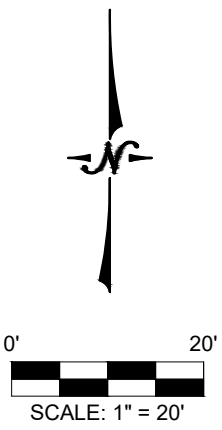

Legend:

- Found Iron Rod
- End Section
- Curb Stop
- XXX — Existing Contour Label
- XXX — Proposed Contour Label

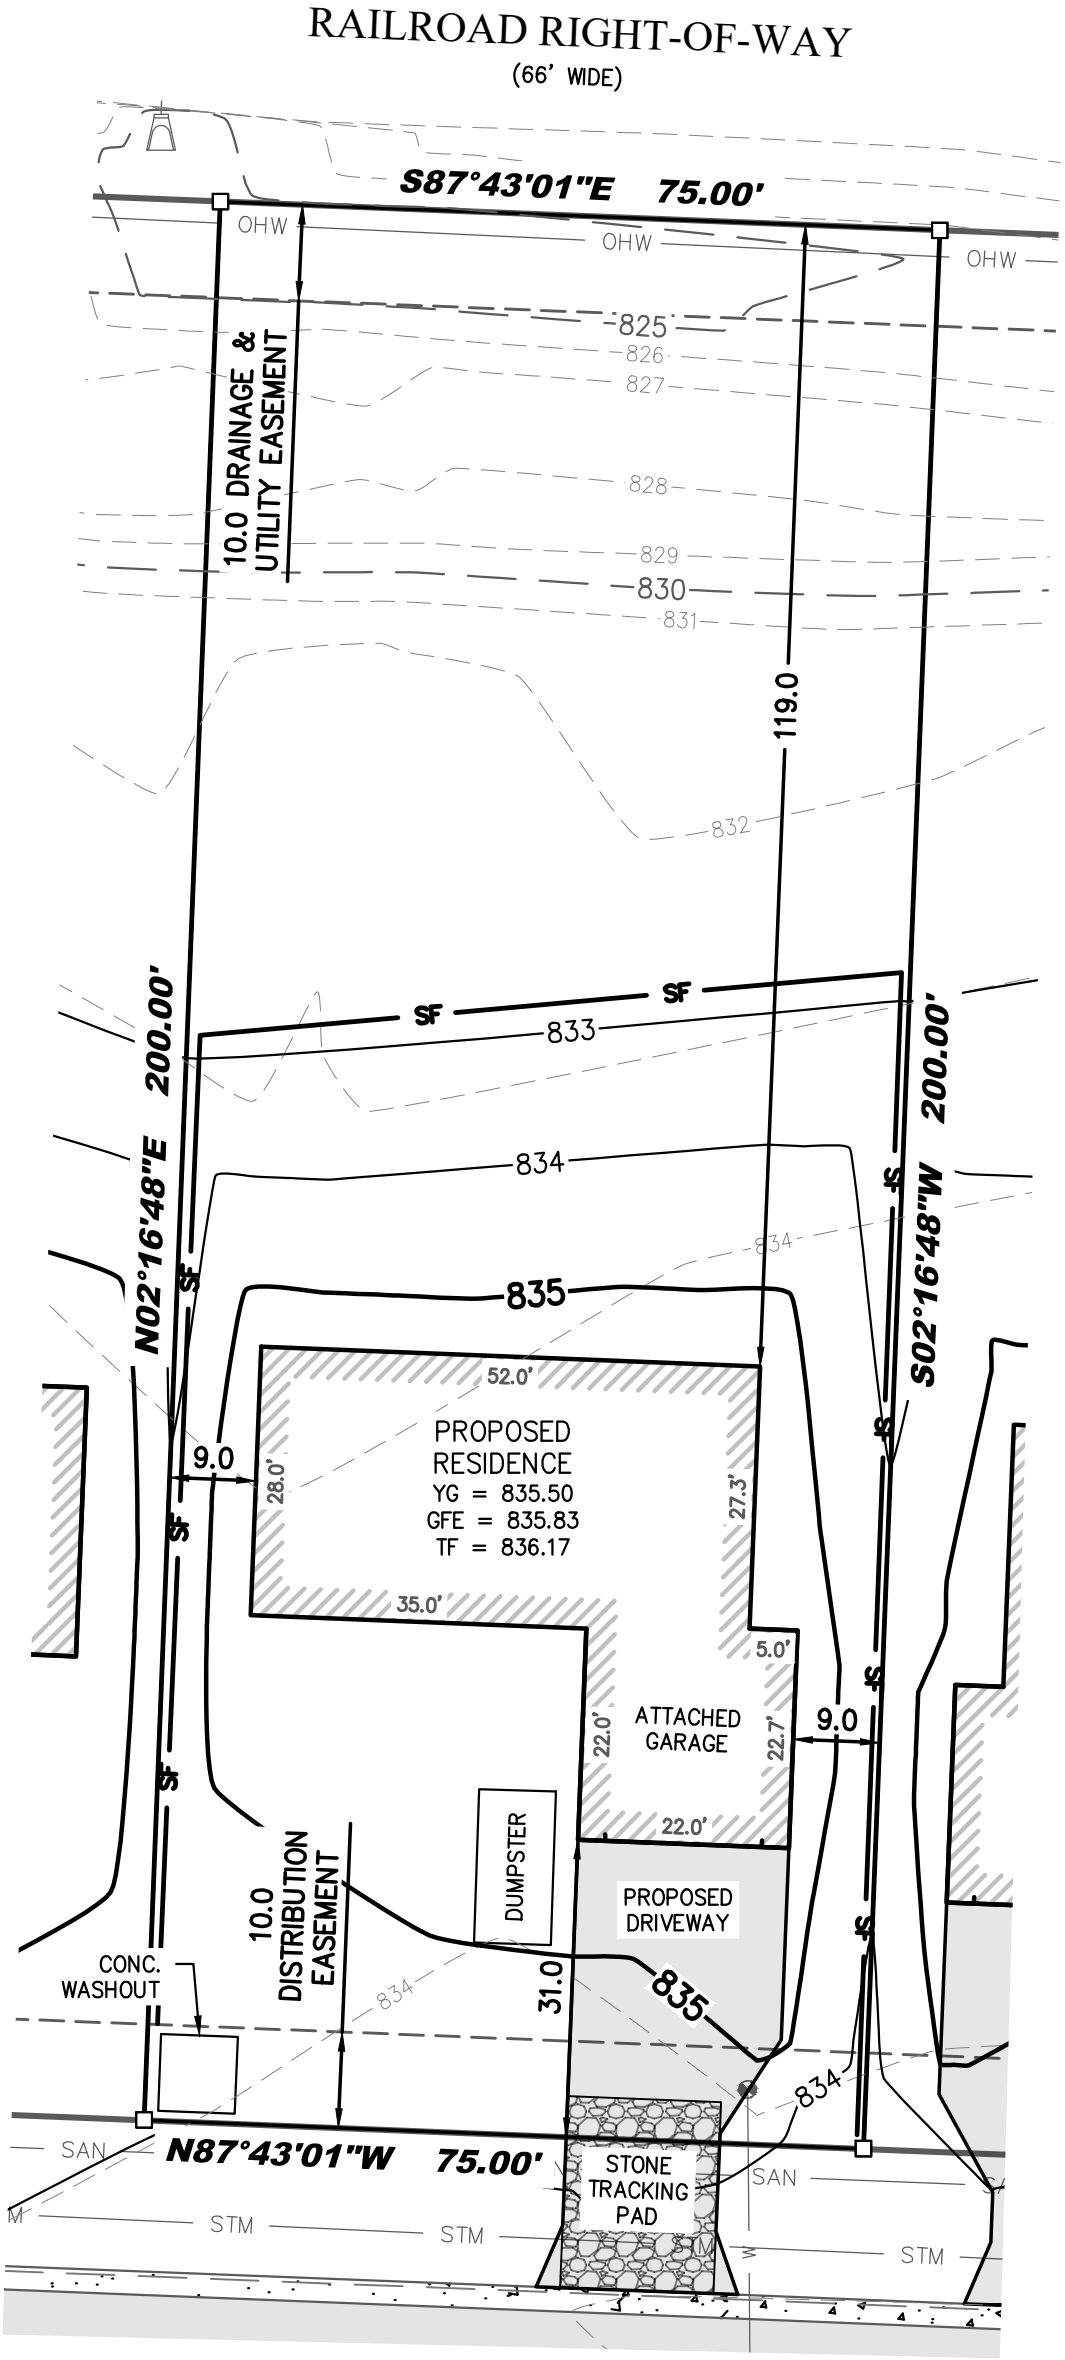
RAILROAD RIGHT-OF-WAY
(66' WIDE)
S87°43'01"E 75.00'
OHW
OHW
OHW
825
826
827
828
829
830
831
832
833
834
835
10.0 DRAINAGE & UTILITY EASEMENT
119.0
N02°16'48"E 200.00'
S02°16'48"W 200.00'
SF
SF
SF