
# Plat of Survey

FOR: CAYLOR FINANCIAL - MARK S. & CORI L. LUKAS
PROPERTY ADDRESS: 13501 W. Greenfield; New Berlin, Wisconsin

DESCRIPTION: PARCEL A: The East 50 feet of the West 70 feet of Lot 1, Block 6, in ARCADIAN HILLS, A Subdivision of a part of the Northwest 1/4 of Section 1, Township 6 North, Range 20 East, in the City of New Berlin. PARCEL B: The West 25 feet of the East 100 feet of Lot 1, Block 6, in ARCADIAN HILLS, a Subdivision of a part of the Northwest 1/4 of Section 1, Township 6 North, Range 20 East, in the City of New Berlin, Waukesha County, Wisconsin.

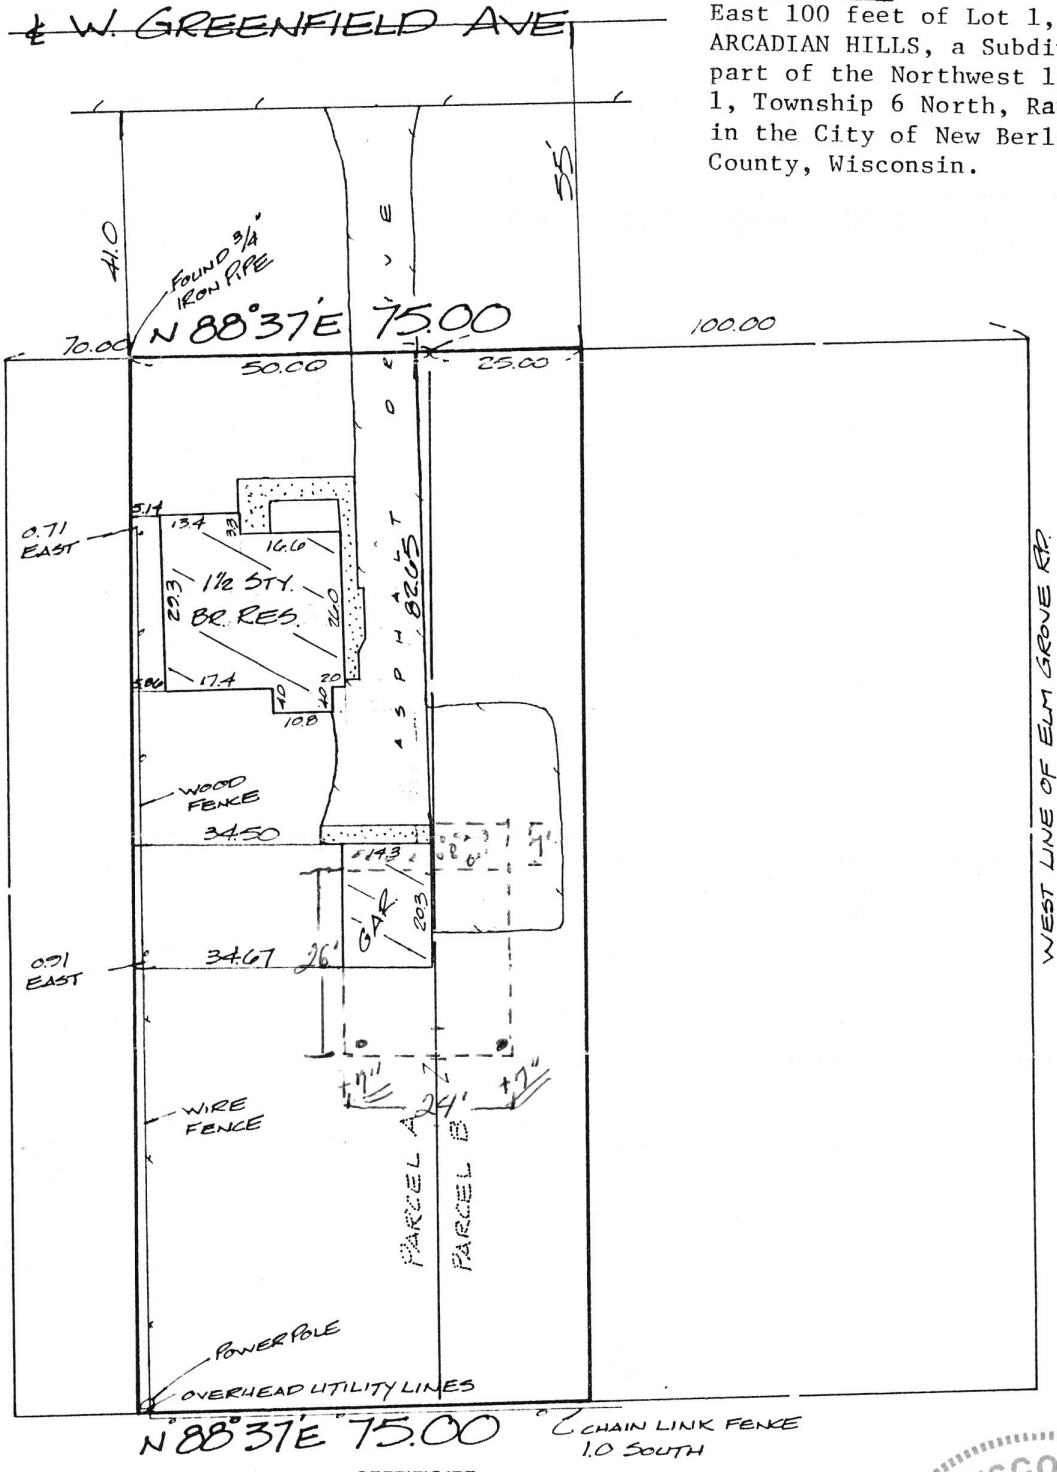


CERTIFICATE

STATE OF WISCONSIN) SS
WAUKESHA COUNTY )

I CERTIFY THAT I HAVE SURVEYED THE ABOVE DESCRIBED PROPERTY, AND THE ABOVE MAP IS A TRUE REPRESENTATION THEREOF AND SHOWS THE SIZE AND LOCATION OF THE PROPERTY, ITS EXTERIOR BOUNDARIES, THE LOCATION AND DIMENSIONS OF ALL STRUCTURES THEREON, FENCES, APPARENT EASEMENTS AND ROADWAYS AND VISIBLE ENCROACHMENTS, IF ANY.

THIS SURVEY IS MADE FOR THE EXCLUSIVE USE OF THE PRESENT OWNERS OF THE PROPERTY, AND ALSO THOSE WHO PURCHASE, MORTGAGE, OR GUARANTEE THE TITLE THERETO, WITHIN ONE (1) YEAR FROM DATE HEREOF.

WISCONSIN
DONALD C. CHAPUT
S-1316
WAUKESHA, WIS.