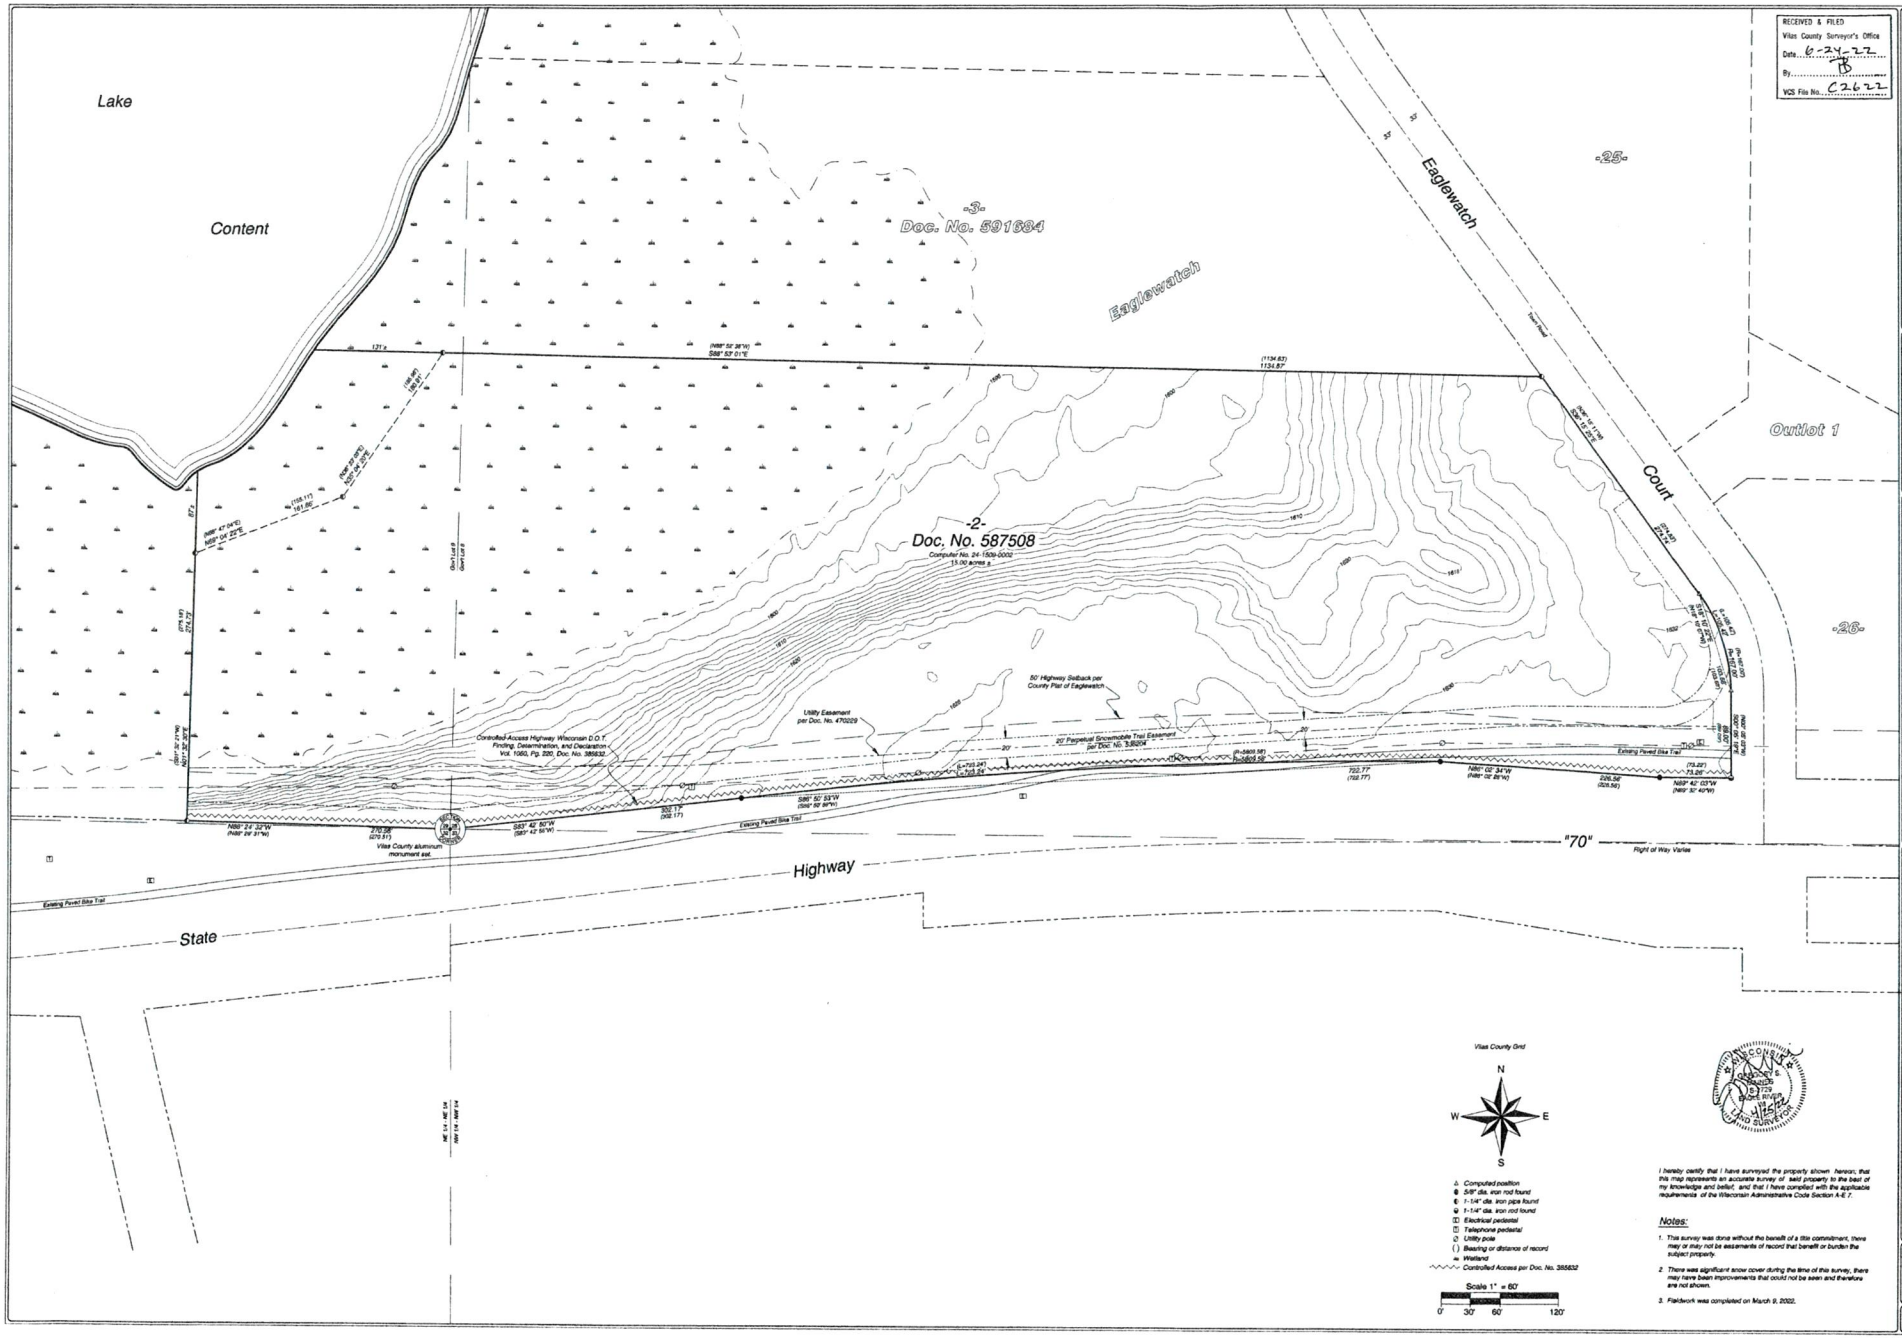


RECEIVED & FILED
Vilas County Surveyor's Office
Date: 6-24-22
By: CB
VCS File No.: C2622

MAINES & ASSOCIATES
Land Surveyors
Arbor Vitae, WI 54568
Phone 715.356.9465
Eagle River, WI 54521
Phone 715.479.2570
www.mainesandassociates.com

PREPARED FOR:
Anthony & Laura Weiler

Lot 2 of Eaglewatch
Being part of Government Lot 9, Section 29 and Government Lot 5, Section 28, T 40 N, R 8 E
Town of St. Germain
Vilas County, Wisconsin


I hereby certify that I have surveyed the property shown hereon; that this map represents an accurate survey of said property to the best of my knowledge and belief; and that I have complied with the applicable requirements of the Wisconsin Administrative Code Section A-E 7.

Notes:

1. This survey was done without the benefit of a title commitment, there may or may not be easements of record that benefit or burden the subject property.
2. There was significant snow cover during the time of this survey, there may have been improvements that could not be seen and therefore are not shown.
3. Fieldwork was completed on March 9, 2022.

REVISIONS:	BY	DATE
1		

JOB #: 2022051
DRAWN BY: CJH
DATE: 04/25/2022
SHEET 1 OF 1

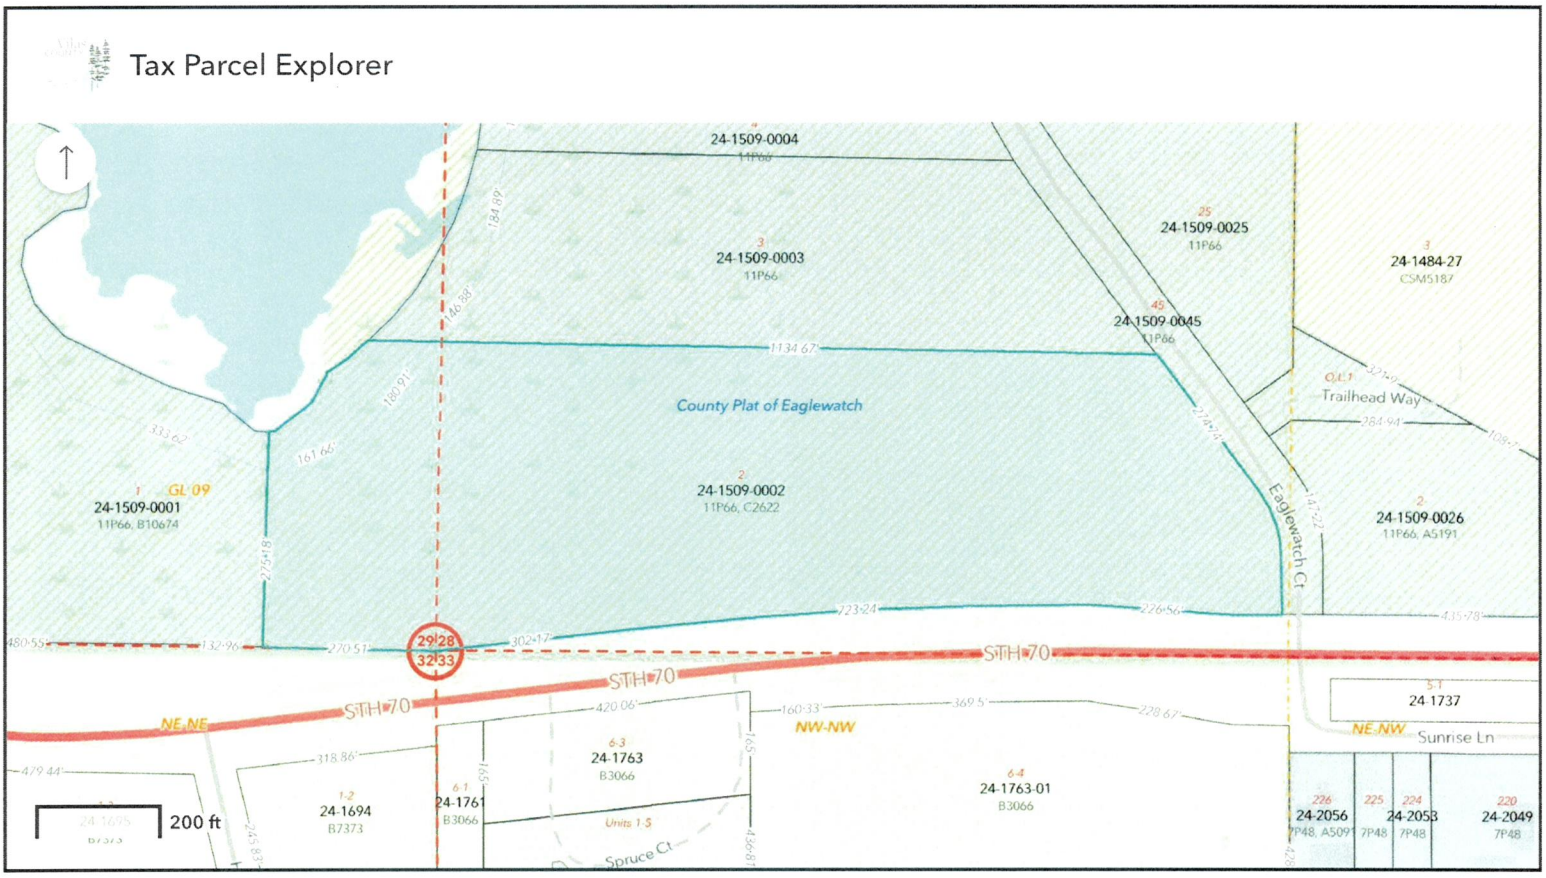

Vilas County Land Information

PLSS
Section Corners

Subtype

1/4 Corner Section Corner

Control Corners

Corner Types

Meander Corner Witness Corner others

PLSS Section/Quarter/Gov't Lot Lines

Subdivision Type

PLSS Quarter/Gov't Lot Line PLSS Section Line

Roads

Major Arterial Minor Arterial Collector Local Resource

Service and 4WD Service and 4WD Other