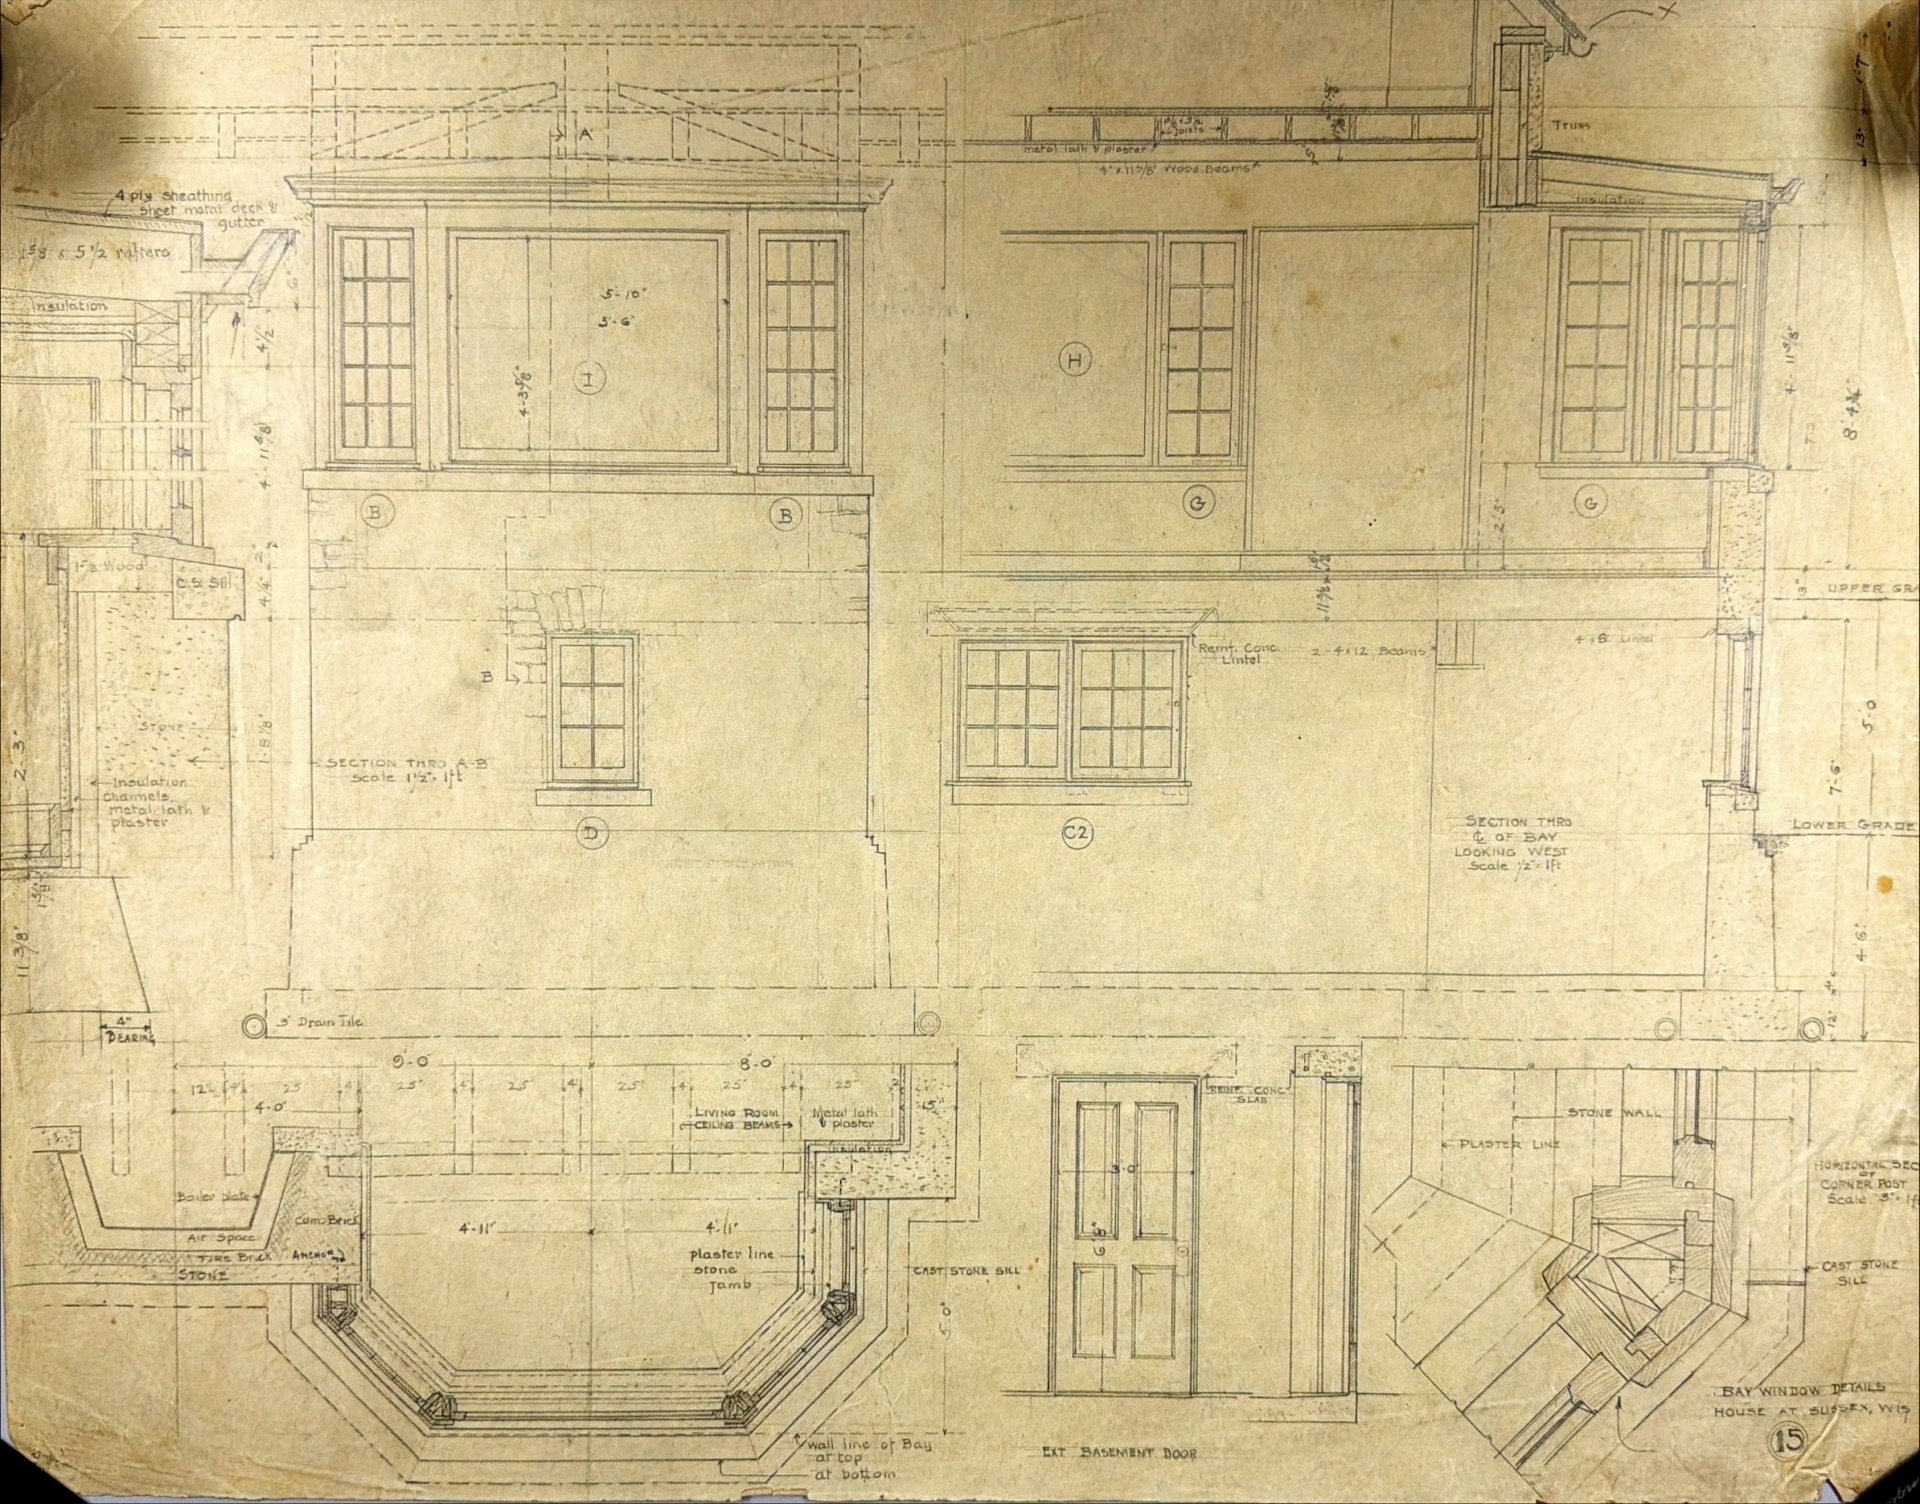
4 ply Sheathing
Steel metal deck & gutter
5/8 x 5½ rafters
Insulation
1" Wood
C.S. Sill
Stone
Insulation
Channels
metal lath & plaster
4" BEARING
3" Drain Tile
SECTION THRO A-B
Scale 1½" = 1ft
Metal lath & plaster
4"x11⅞" Wood Beams
Truss
Insulation
Reinf. Conc. Lintel
2-4x12 Beams
4x8 Lintel
3" UPPER GRADE
LOWER GRADE
SECTION THRO ℄ OF BAY LOOKING WEST
Scale ½" = 1ft
9'-0"
8'-0"
4'-0"
LIVING ROOM CEILING BEAMS
Metal lath & plaster
INSULATION
Boiler plate
Air Space
Fire Brick
Conc. Brick
Anchor
Stone
4'-11"
4'-11"
plaster line
stone
Jamb
CAST STONE SILL
Wall line of Bay at top
at bottom
STONE CONC. SLAB
EXT BASEMENT DOOR
STONE WALL
PLASTER LINE
CAST STONE SILL
HORIZONTAL SEC OF CORNER POST
Scale 3" = 1ft
BAY WINDOW DETAILS
HOUSE AT SUSSEX, WIS.
15